



Materials
Roof: Plain tile at 35° pitch
Walls: Oak post and Painted Roughcast Render (CGF K-rend White) with Projecting Red brick plinth
Rainwater goods: Black UPVC




CG FRY & SON
B U I L D E R S

DEVELOPMENT ~ PARTNERSHIP HOUSING ~ CONTRACTING
C G Fry & Son Ltd. Litton Cheney Dorchester Dorset DT2 9AS
Tel: 01308 482000 www.cgfry.co.uk


WELBORNE

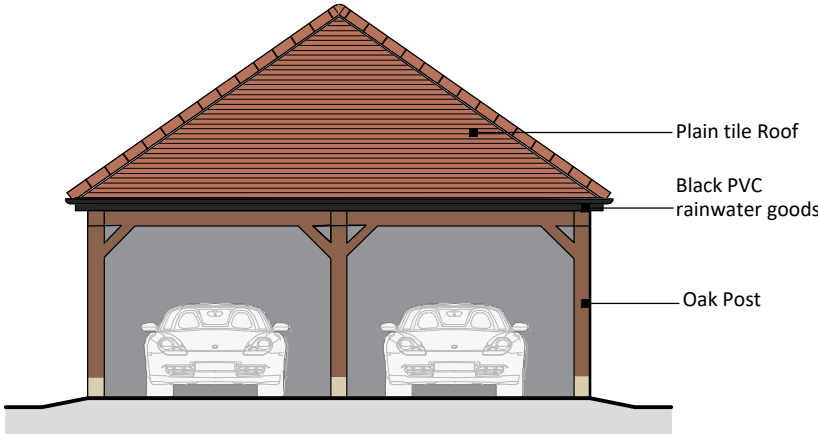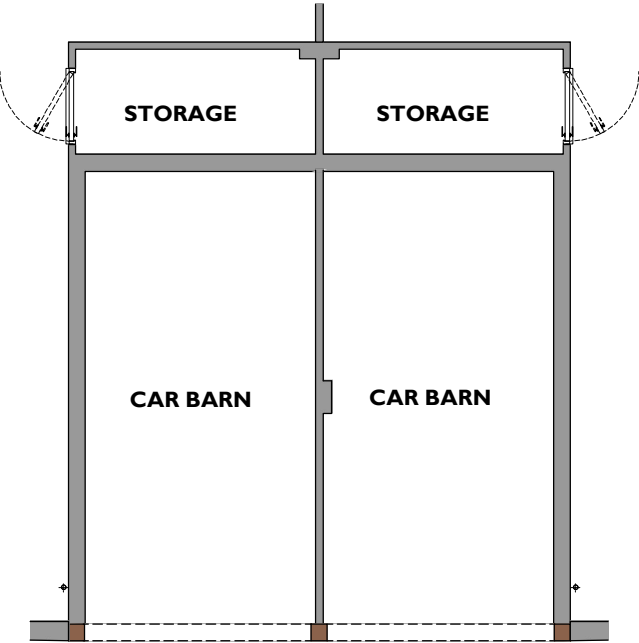


Front Elevation

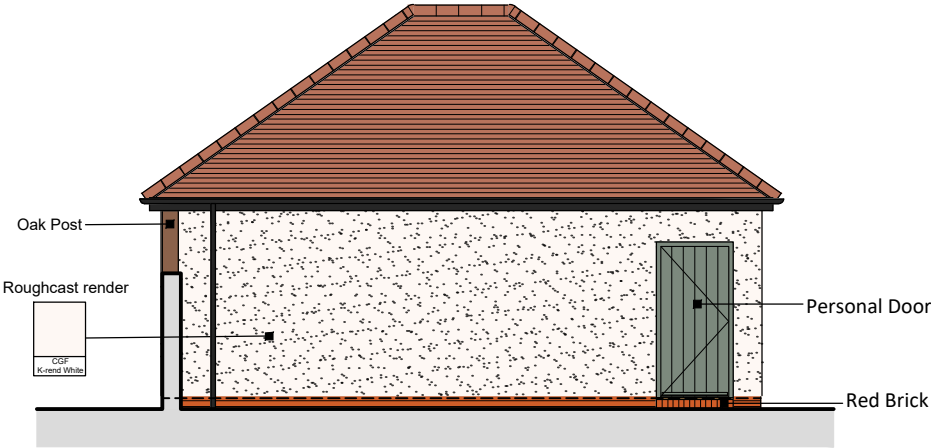


Side 1 Elevation

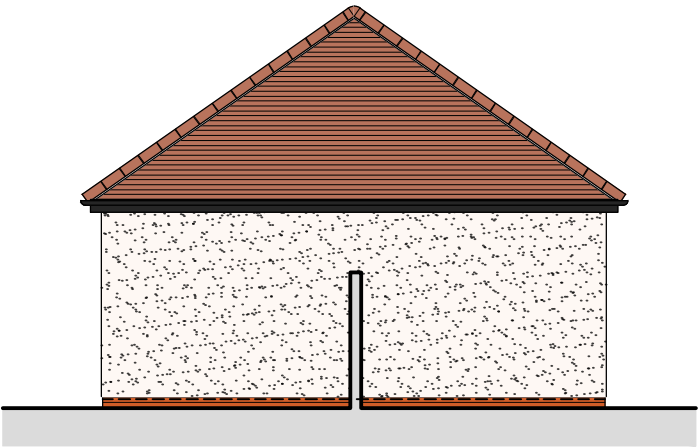

Rear Elevation

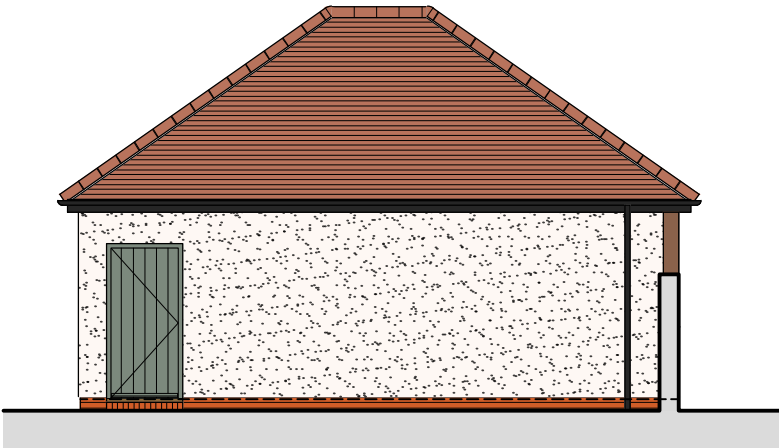

Side 2 Elevation

 

Welborne - Chesterfield
Drawing No. GP-001 - Plots 112-113 - Rev -
Scale 1:100 at A3 - December 2025