





CG FRY & SON
B U I L D E R S

DEVELOPMENT ~ PARTNERSHIP HOUSING ~ CONTRACTING
C G Fry & Son Ltd. Litton Cheney Dorchester Dorset DT2 9AS
Tel: 01308 482000 Fax: 01308 482249 Email: eugene@cgfry.co.uk www.cgfry.co.uk

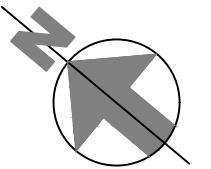

WELBORNE

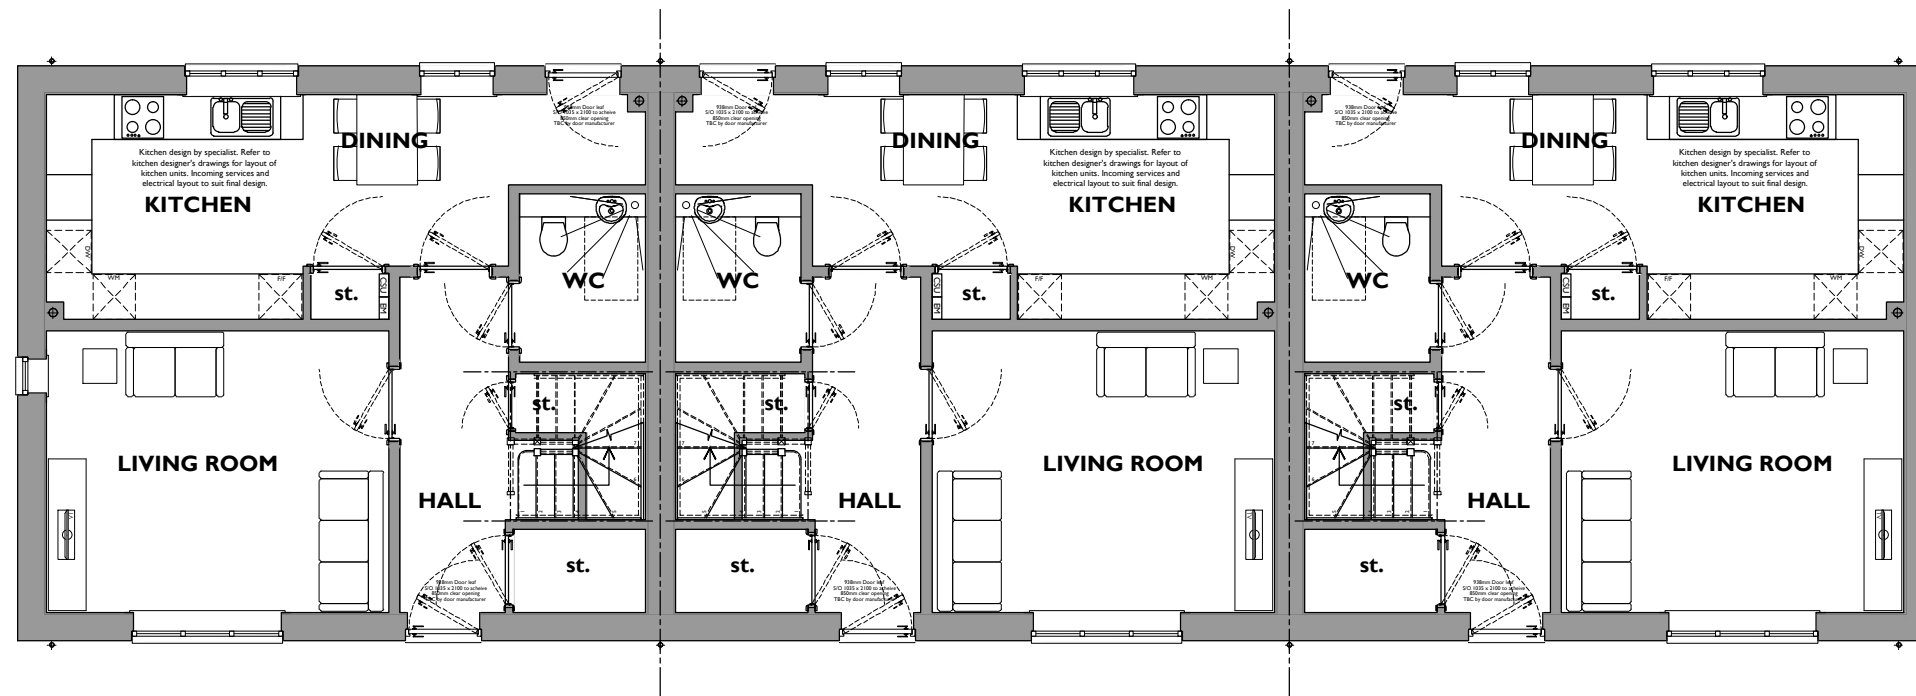

GROUND FLOOR


178
S221-H - 3Bed
Ground Floor = 54.2m²
First Floor = 54.2m²
TOTAL = 108.4m²

GROUND FLOOR

177
S221 - 3Bed
Ground Floor = 54.2m²
First Floor = 54.2m²
TOTAL = 108.4m²

GROUND FLOOR

176
S221 - 3Bed
Ground Floor = 54.2m²
First Floor = 54.2m²
TOTAL = 108.4m²

 

Welborne - Chesterfield

Drawing No. 176-178-P-001 - Ground Floor Plans - Rev -
Scale 1:100 at A3 - November 2025