



CG FRY & SON
B U I L D E R S

DEVELOPMENT ~ PARTNERSHIP HOUSING ~ CONTRACTING

C G Fry & Son Ltd. Litton Cheney Dorchester Dorset DT2 9AS
Tel: 01308 482000 www.cgfry.co.uk

Materials



Roof: Slate at 35° pitch

Walls: Oak post and Painted Smooth Render (CGF
Whiltshire Wheat) and Projecting Red brick plinth


Rainwater goods: Black UPVC

Garage Doors: CGF Fascia


WELBORNE

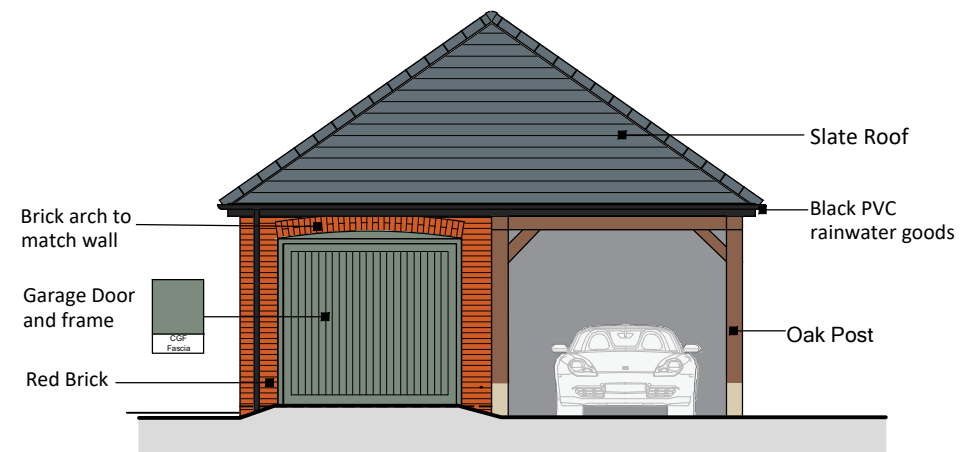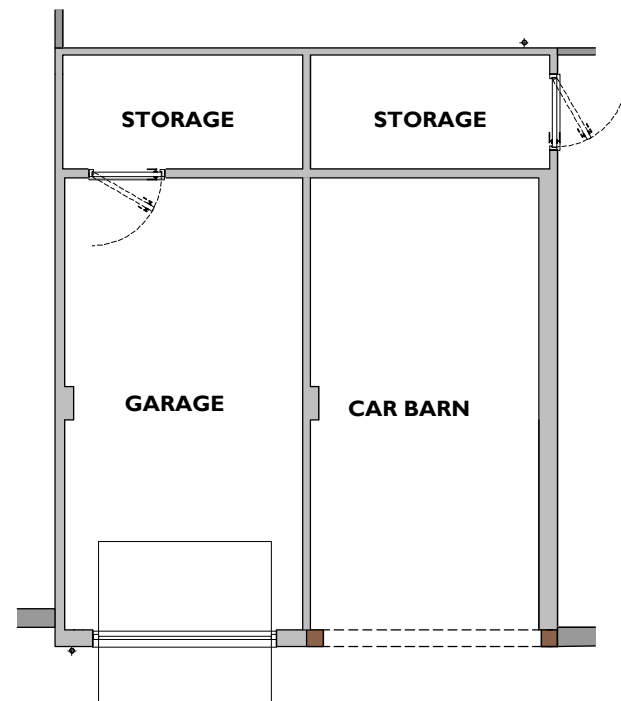


Front Elevation

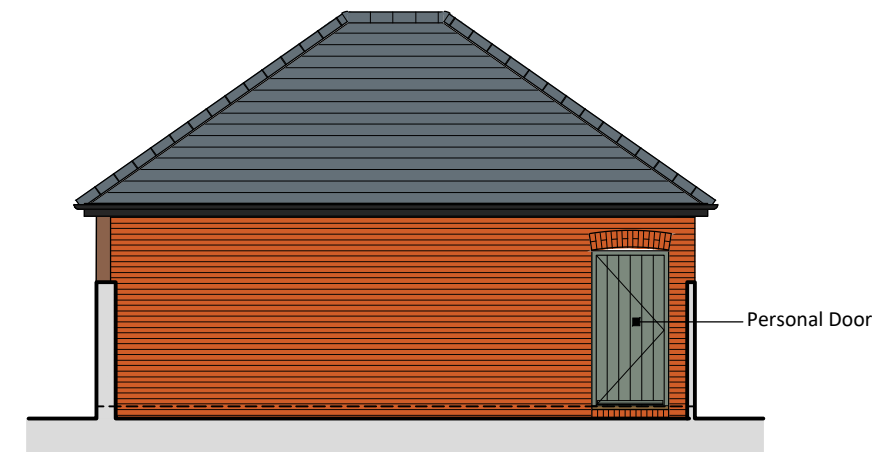


Side 1 Elevation

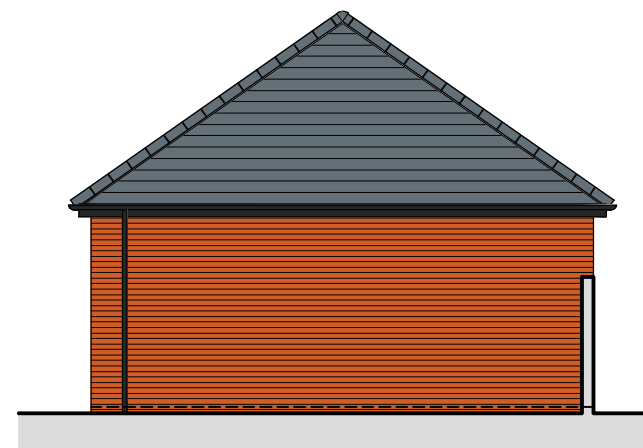

Rear Elevation

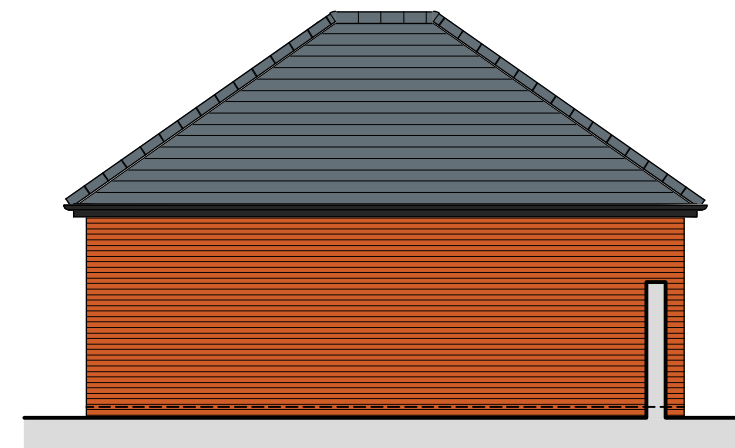

Side 2 Elevation

 

Welborne - Chesterfield
Drawing No. GP-005 - Plot 117 - Rev -
Scale 1:100 at A3 - December 2025