

Materials
Roof: Slate tile at 35° pitch
Walls: Oak post and Red Brickwork
Rainwater goods: Black UPVC





CG FRY & SON
B U I L D E R S


DEVELOPMENT ~ PARTNERSHIP HOUSING ~ CONTRACTING

C G Fry & Son Ltd. Litton Cheney Dorchester Dorset DT2 9AS
Tel: 01308 482000 www.cgfry.co.uk


WELBORNE

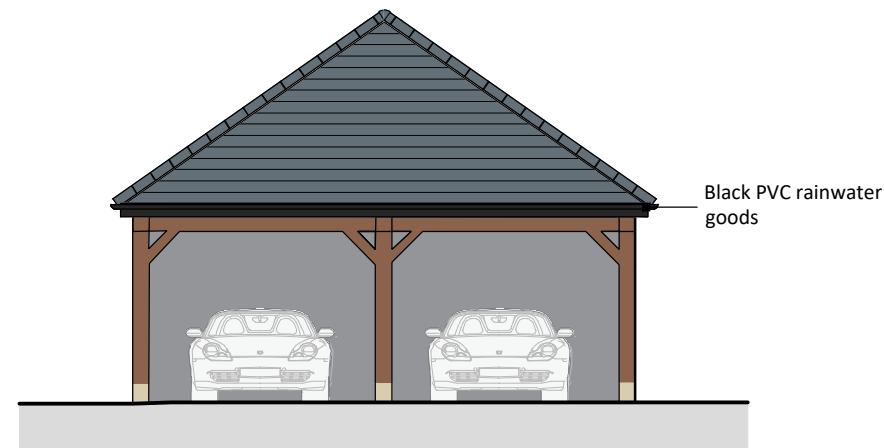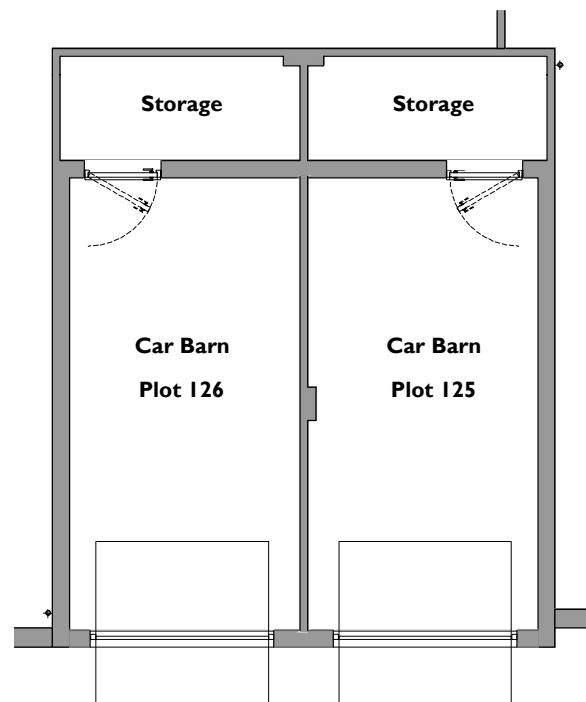


Front Elevation

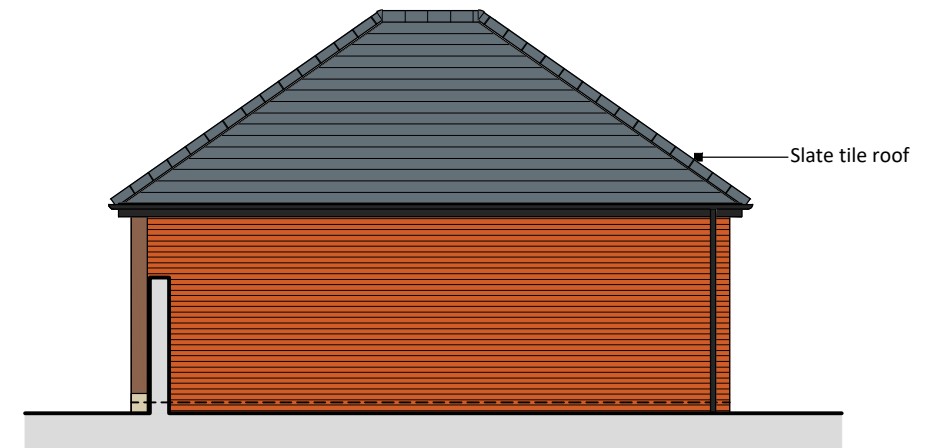


Side 1 Elevation

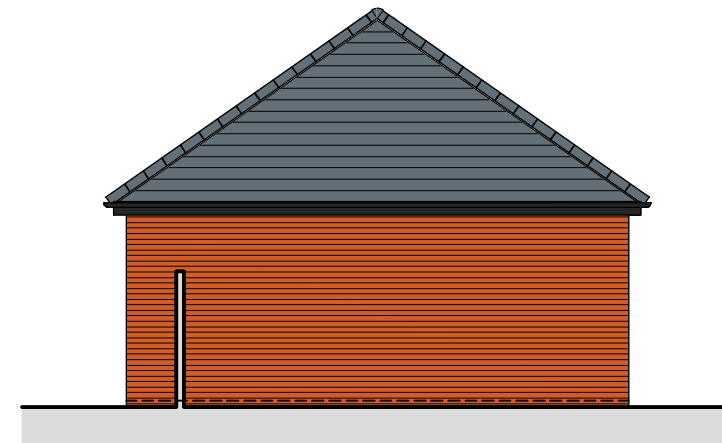

Rear Elevation

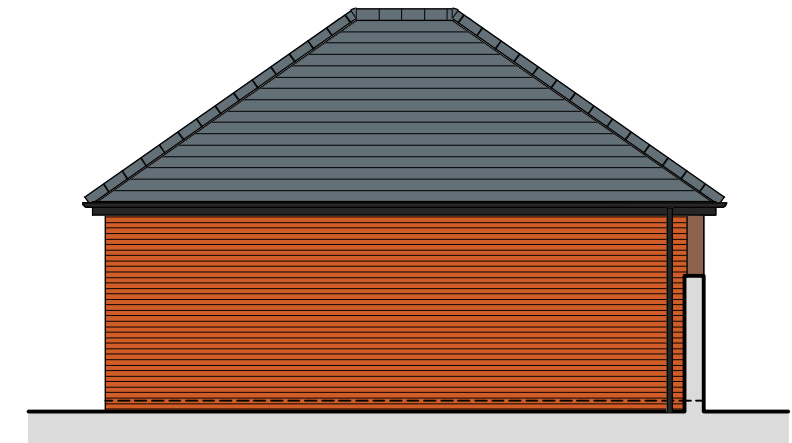

Side 2 Elevation

 

Welborne - Chesterfield
Drawing No. GP-012 - Plots 127-128 - Rev - A
Scale 1:100 at A3 - August 2026