

Materials

Roof: Plain Tile at 35° pitch

Walls: Painted Render(CGF Flat Grey) with
Projecting Red brick plinth

Rainwater goods: Black UPVC

Garage Doors: CGF Fascia




CG FRY & SON
B U I L D E R S


DEVELOPMENT ~ PARTNERSHIP HOUSING ~ CONTRACTING

C G Fry & Son Ltd. Litton Cheney Dorchester Dorset DT2 9AS
Tel: 01308 482000 www.cgfry.co.uk



WELBORNE

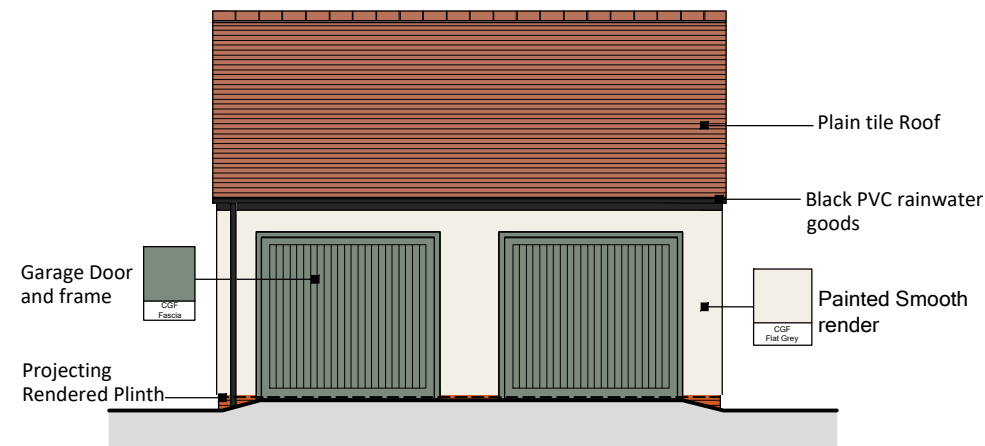


Front Elevation

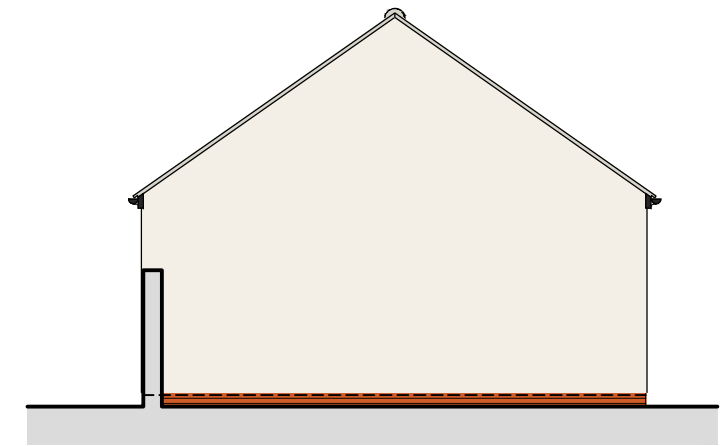


Side 1 Elevation

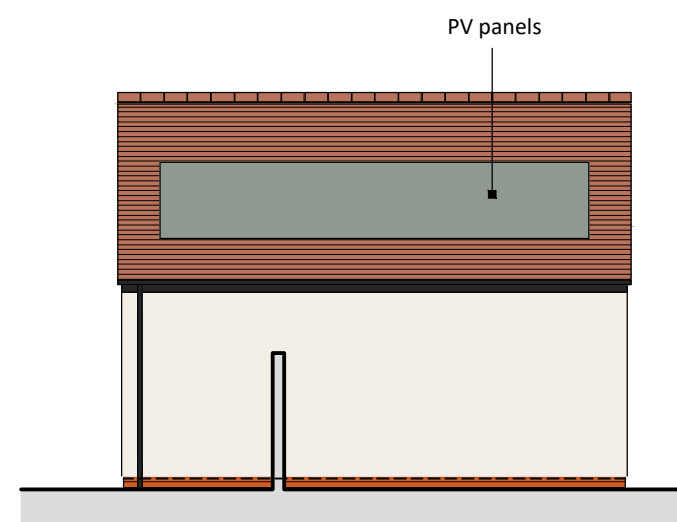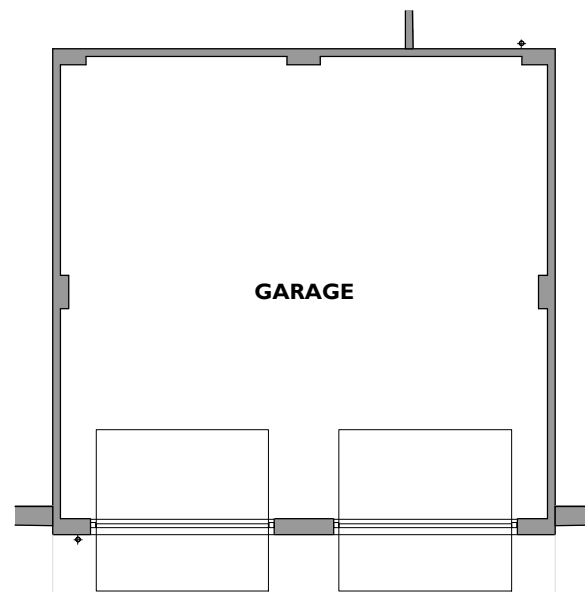

Rear Elevation

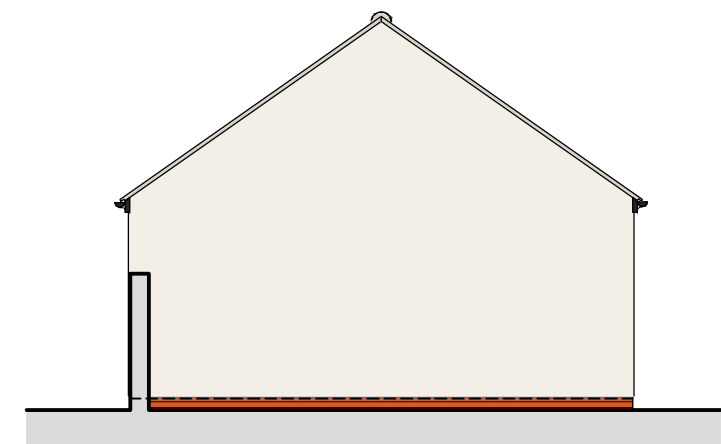

Side 2 Elevation

 

Welborne - Chesterfield
Drawing No. GP-016 - Plot 136 - Rev -
Scale 1:100 at A3 - November 2025