




CG FRY & SON
B U I L D E R S

DEVELOPMENT ~ PARTNERSHIP HOUSING ~ CONTRACTING

C G Fry & Son Ltd. Litton Cheney Dorchester Dorset DT2 9AS
Tel: 01308 482000 www.cgfry.co.uk


WELBORNE

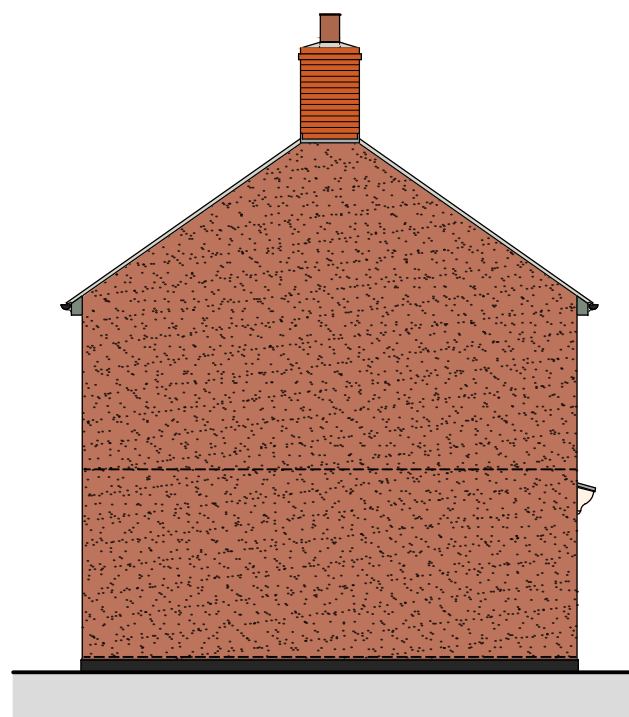


Side 2 Elevation



Front Elevation

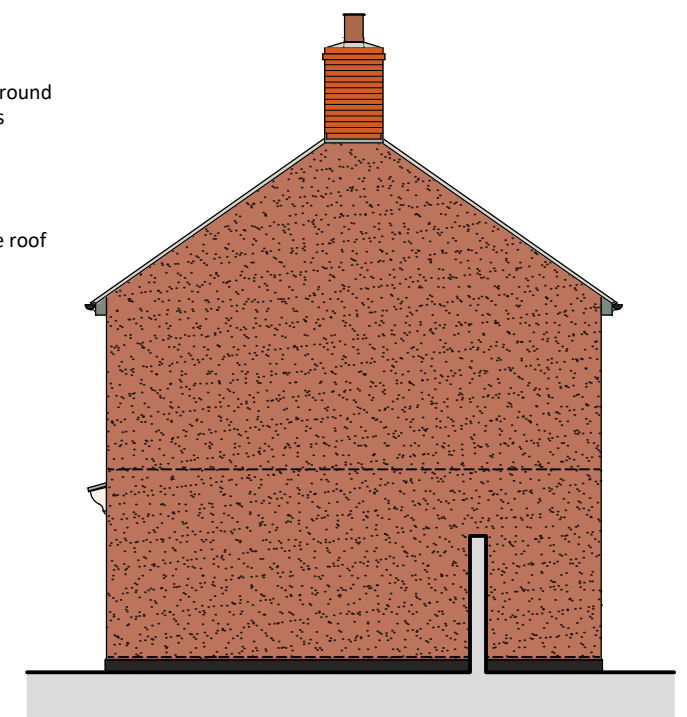

Side 1 Elevation

 

Welborne - Chesterfield

Drawing No. 129-130-P-002- Front and Side Elevations - Rev -
Scale 1:100 at A3 - November 2025