




CG FRY & SON
BUILDERS

DEVELOPMENT ~ PARTNERSHIP HOUSING ~ CONTRACTING
C G Fry & Son Ltd. Litton Cheney Dorchester Dorset DT2 9AS
Tel: 01308 482000 Fax: 01308 482249 Email: eugene@cgfry.co.uk www.cgfry.co.uk


WELBORNE



Rear Elevation

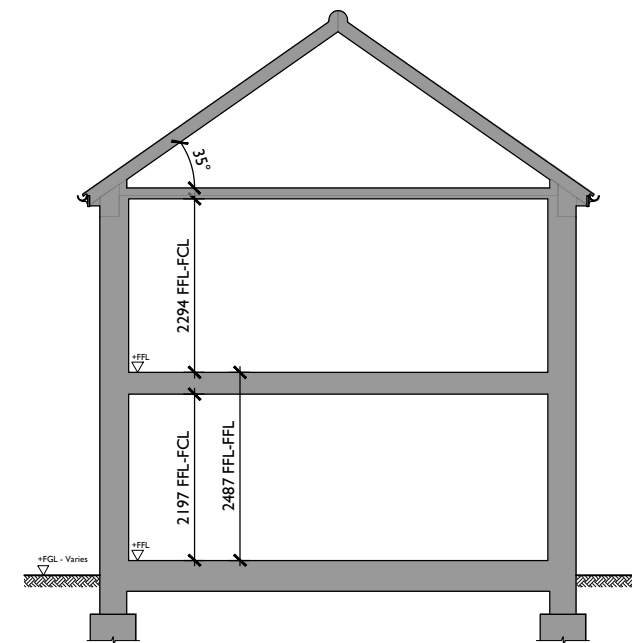

Section S2.2 - Plot 179
Truss Type B-35°

 

Welborne - Chesterfield

Drawing No. 179-P-003- Rear Elevation and Section - Rev -
Scale 1:100 at A3 - November 2025