





CG FRY & SON
B U I L D E R S

DEVELOPMENT ~ PARTNERSHIP HOUSING ~ CONTRACTING
C G Fry & Son Ltd. Litton Cheney Dorchester Dorset DT2 9AS
Tel: 01308 482000 www.cgfry.co.uk

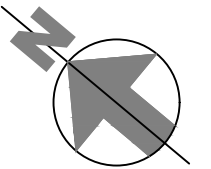


WELBORNE

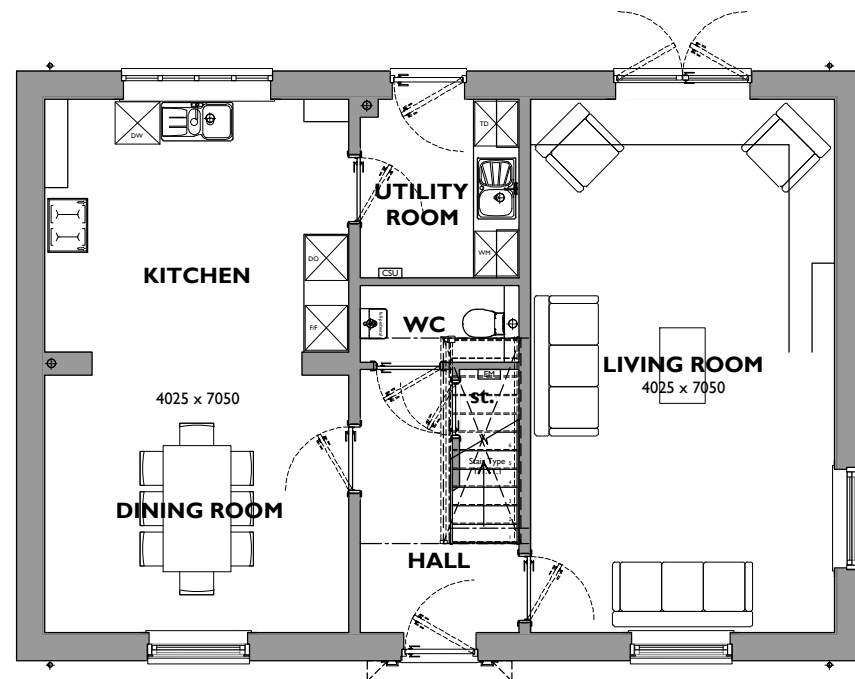


175
4-147-H- 4 Bed
Ground Floor = 73.7m²
First Floor = 73.7m²
TOTAL = 147.4m²

GROUND FLOOR

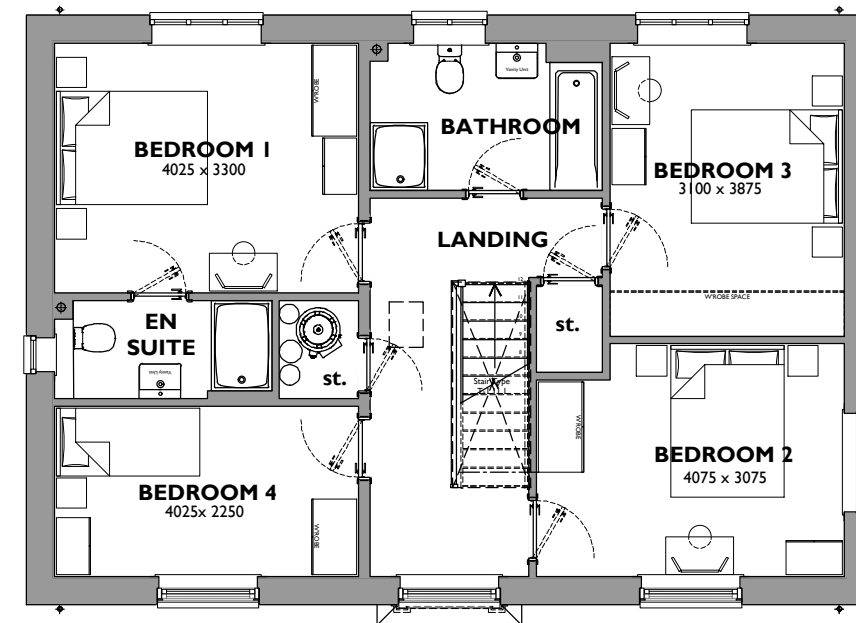

FIRST FLOOR

175

 

Welborne - Chesterfield

Drawing No. 175-P-001 - Ground and First Floor Plans - Rev -
Scale 1:100 at A3 - December 2025