





CG FRY & SON
B U I L D E R S

DEVELOPMENT ~ PARTNERSHIP HOUSING ~ CONTRACTING
C G Fry & Son Ltd. Litton Cheney Dorchester Dorset DT2 9AS
Tel: 01308 482000 www.cgfr.co.uk

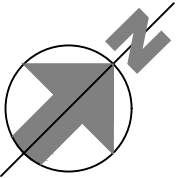

WELBORNE

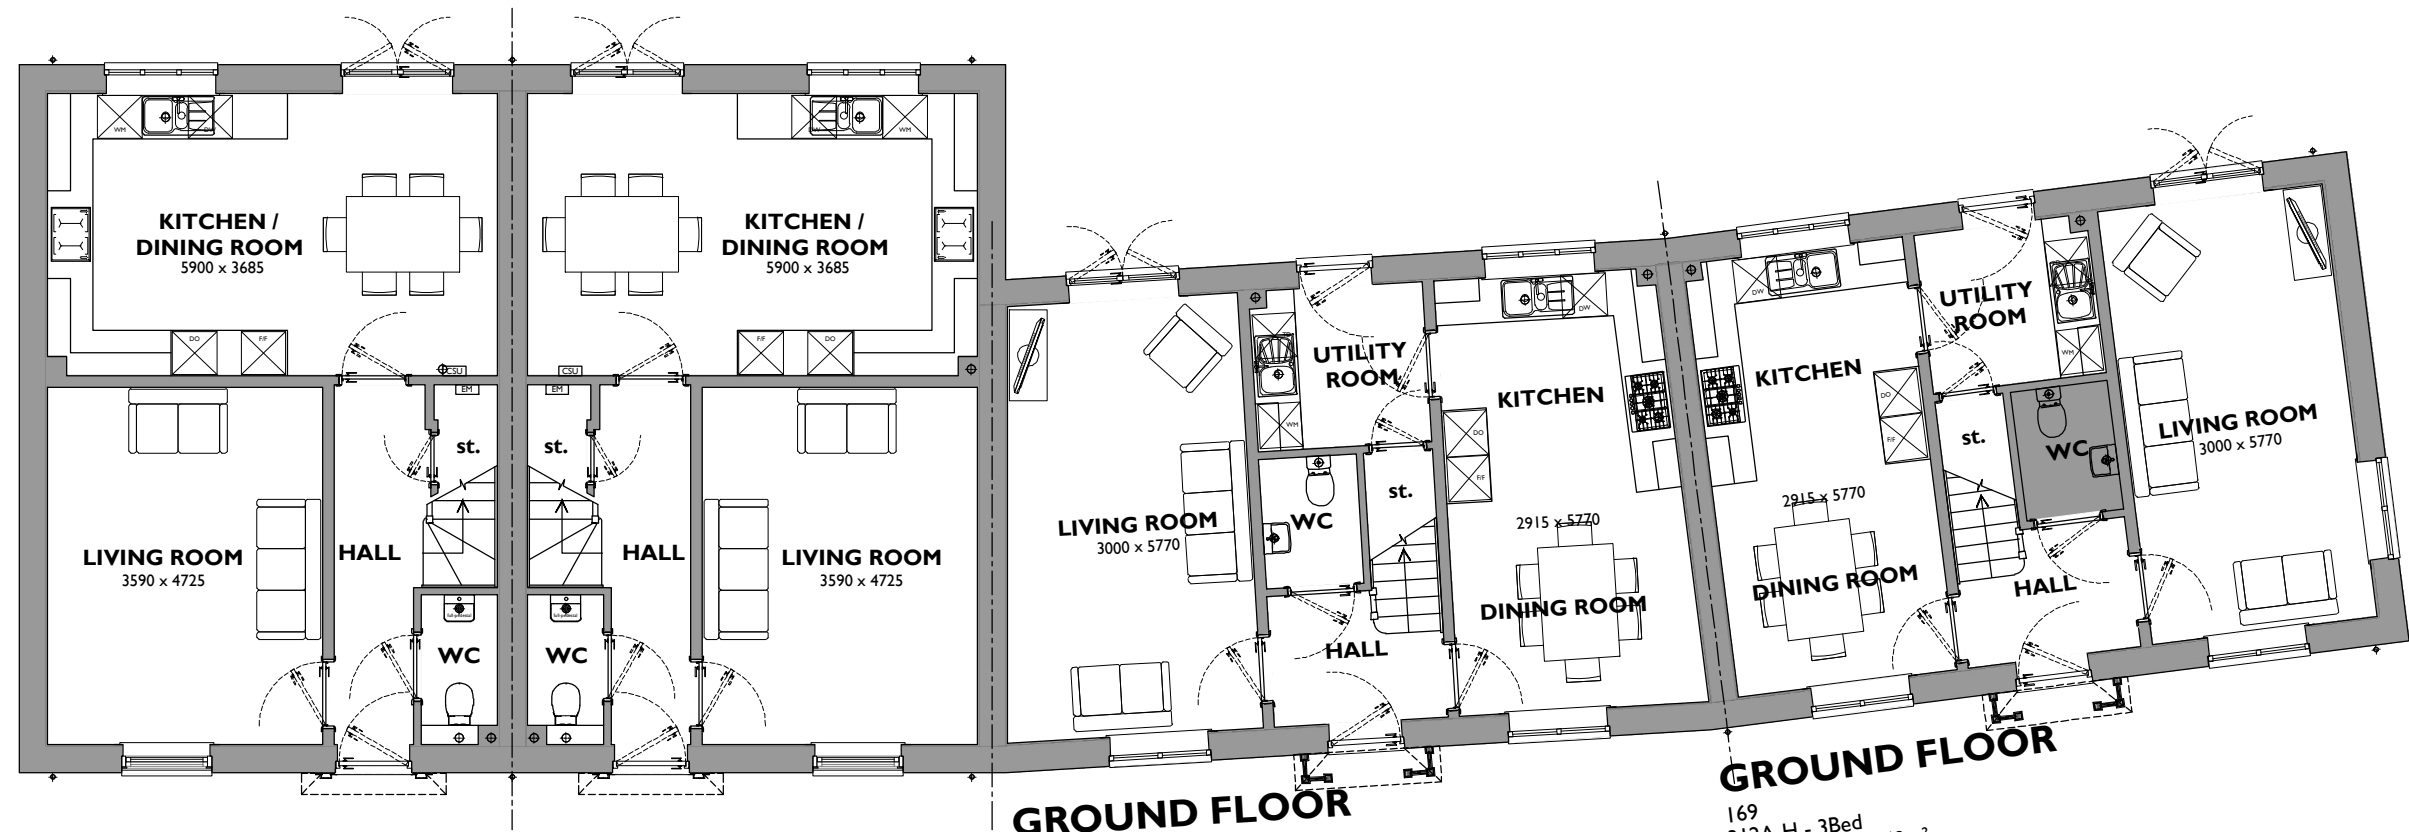

GROUND FLOOR

172
3-103-H - 3Bed
Ground Floor = 51.23m²
First Floor = 51.23m²
TOTAL = 102.46m²

GROUND FLOOR


171
3-103 - 3Bed
Ground Floor = 51.23m²
First Floor = 51.23m²
TOTAL = 102.46m²

GROUND FLOOR

170
3-102-CK1 - 3Bed
Ground Floor = 51m²
First Floor = 51m²
TOTAL = 102m²

GROUND FLOOR

169
312A-H - 3Bed
Ground Floor = 49m²
First Floor = 49m²
TOTAL = 98m²

 

Welborne - Chesterfield

Drawing No. 169-172-P-001 - Ground Floor Plans - Rev -
Scale 1:100 at A3 - November 2025