



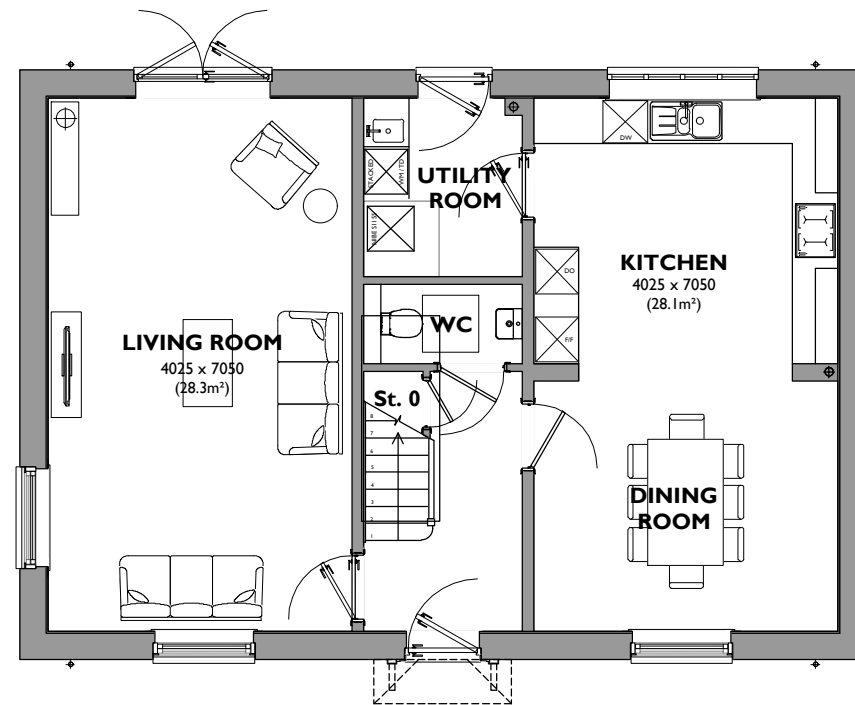

CG FRY & SON
B U I L D E R S

DEVELOPMENT ~ PARTNERSHIP HOUSING ~ CONTRACTING
C G Fry & Son Ltd. Litton Cheney Dorchester Dorset DT2 9AS
Tel: 01308 482000 www.cgfry.co.uk

WELBORNE

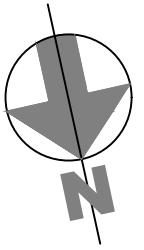


Plot 118

GROUND FLOOR


4-147 4B/7P

Ground Floor = 73.6m²
First Floor = 73.6m²
TOTAL = 147.2m²

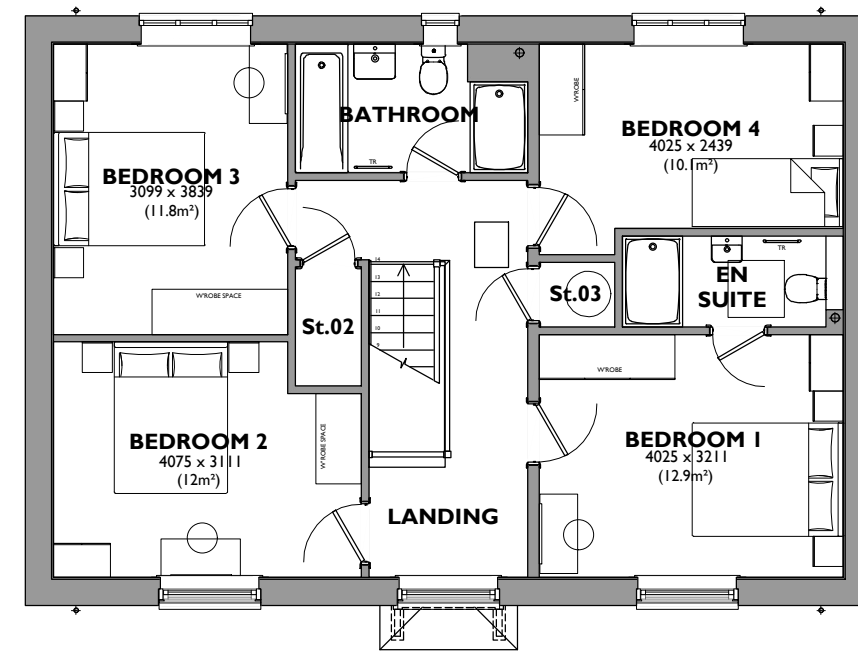

Plot 118

FIRST FLOOR

 

Welborne - Chesterfield

Drawing No. 118-P-001 - Ground and First Floor Plans - Rev -
Scale 1:100 at A3 - December 2025