





**CG FRY & SON**  
**B U I L D E R S**

DEVELOPMENT ~ PARTNERSHIP HOUSING ~ CONTRACTING

C G Fry & Son Ltd. Litton Cheney Dorchester Dorset DT2 9AS  
Tel: 01308 482000 www.cgfry.co.uk

# WELBORNE

 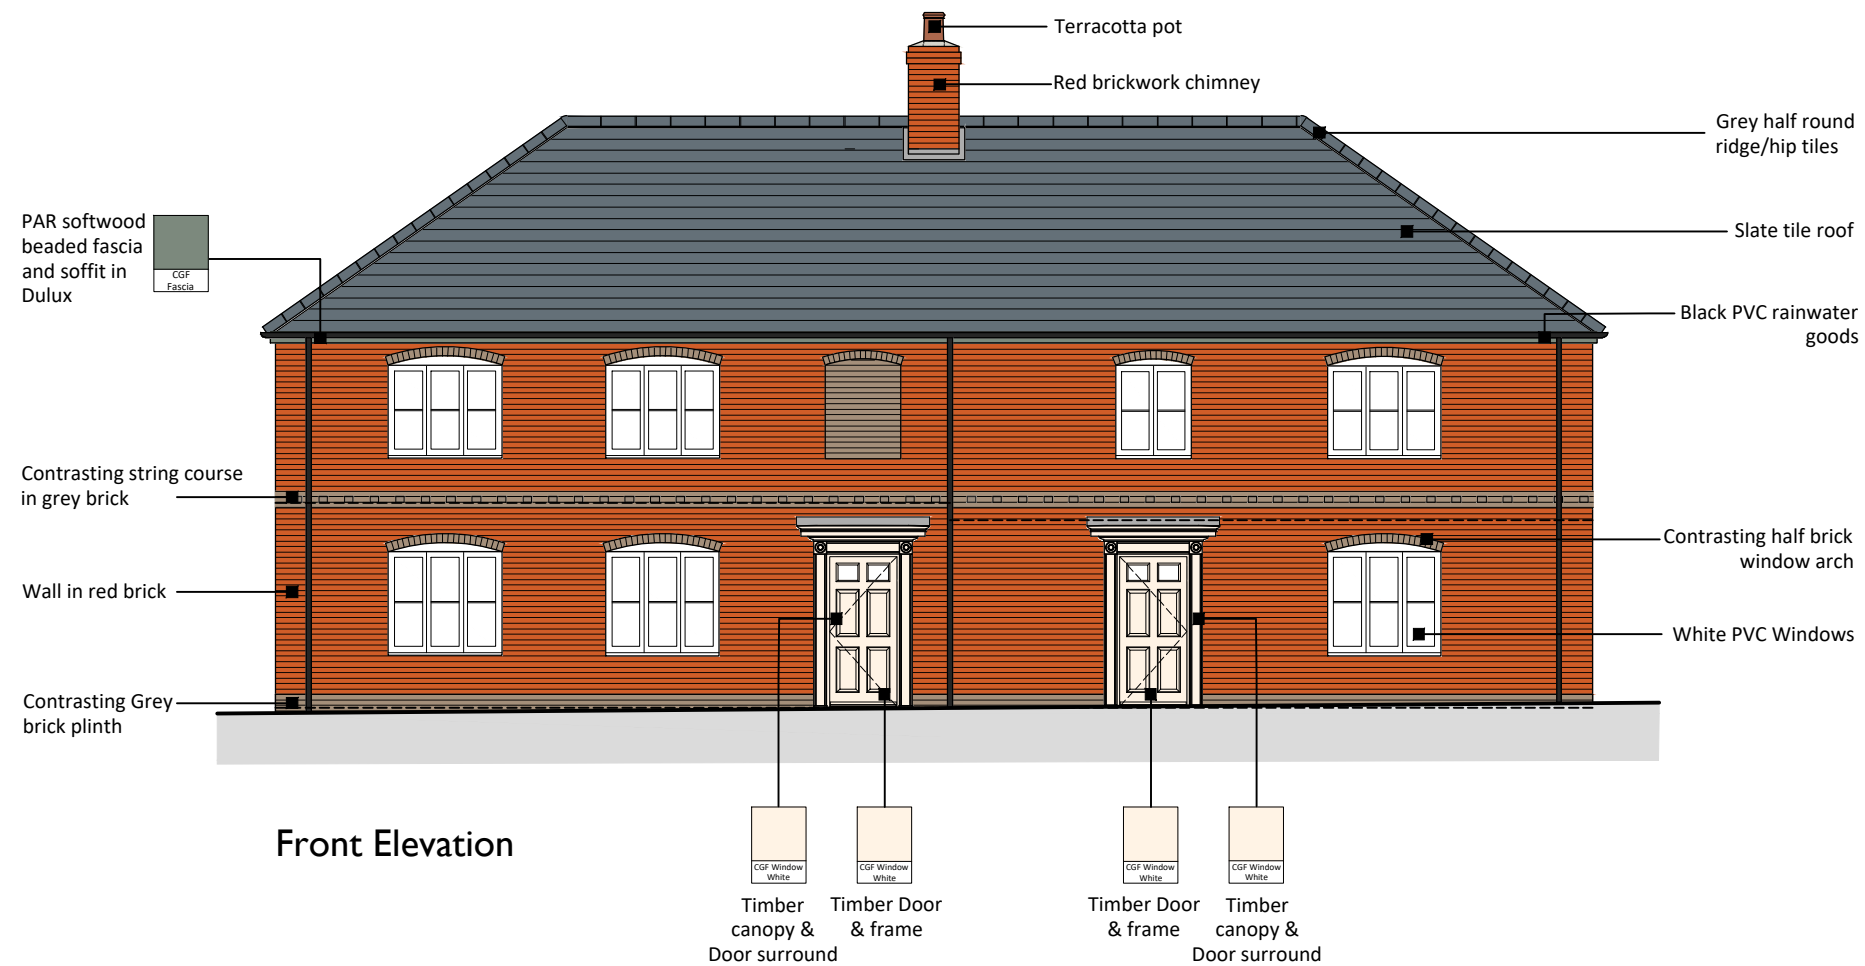

**Welborne - Chesterfield**  
Drawing No. 132-134-P-002 - Front Elevation - Rev -  
Scale 1:100 at A3 - November 2025