

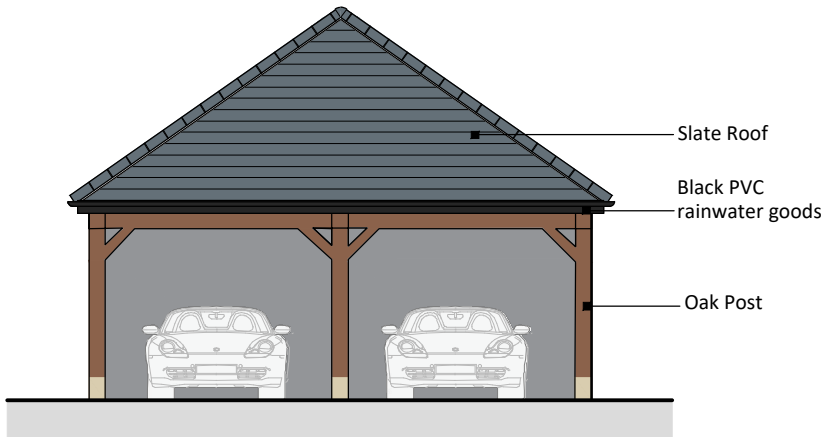


Materials
Roof: Slate at 35° pitch
Walls: Oak post and Red brickwork
Rainwater goods: Black UPVC


WELBORNE

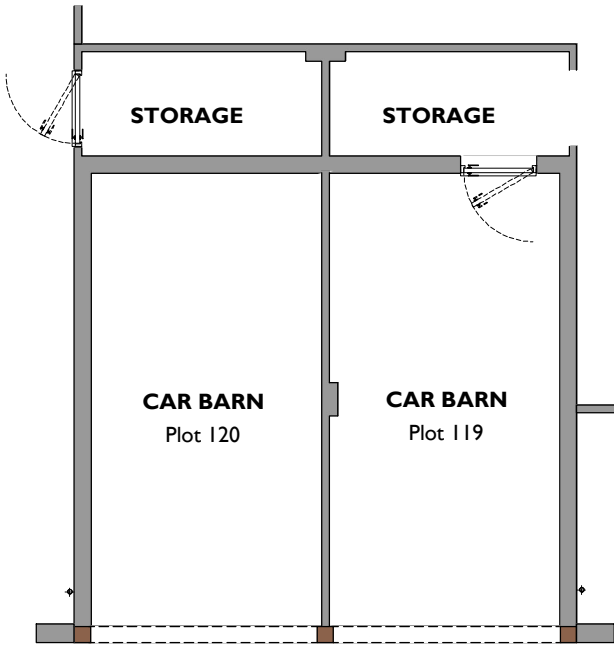


Front Elevation

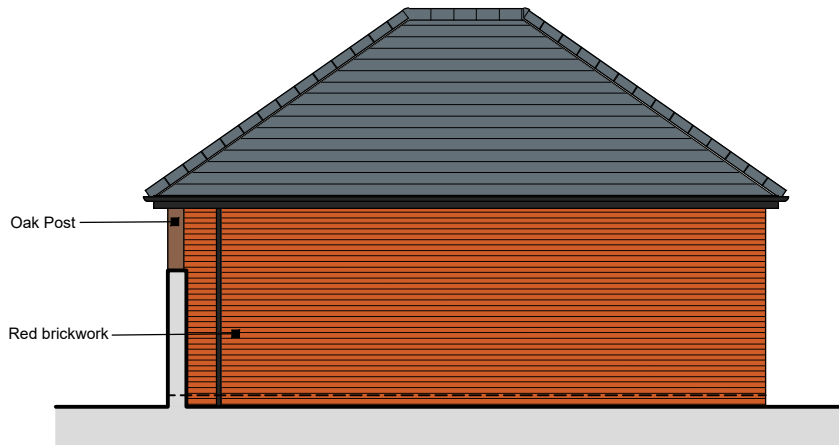


Side 1 Elevation

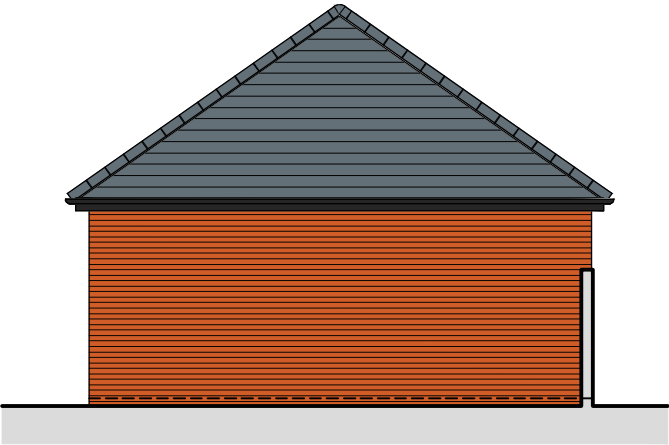

Rear Elevation

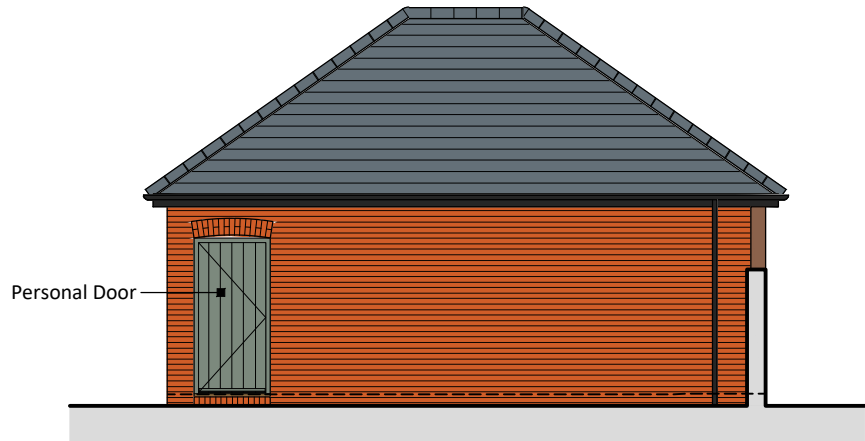

Side 2 Elevation

 

Welborne - Chesterfield
Drawing No. GP-007 - Plots 119-120 - Rev -
Scale 1:100 at A3 - December 2025