



CG FRY & SON
B U I L D E R S

DEVELOPMENT ~ PARTNERSHIP HOUSING ~ CONTRACTING

C G Fry & Son Ltd. Litton Cheney Dorchester Dorset DT2 9AS
Tel: 01308 482000 www.cgfry.co.uk


WELBORNE




Rear Elevation

UPVC
Windows

UPVC
Door

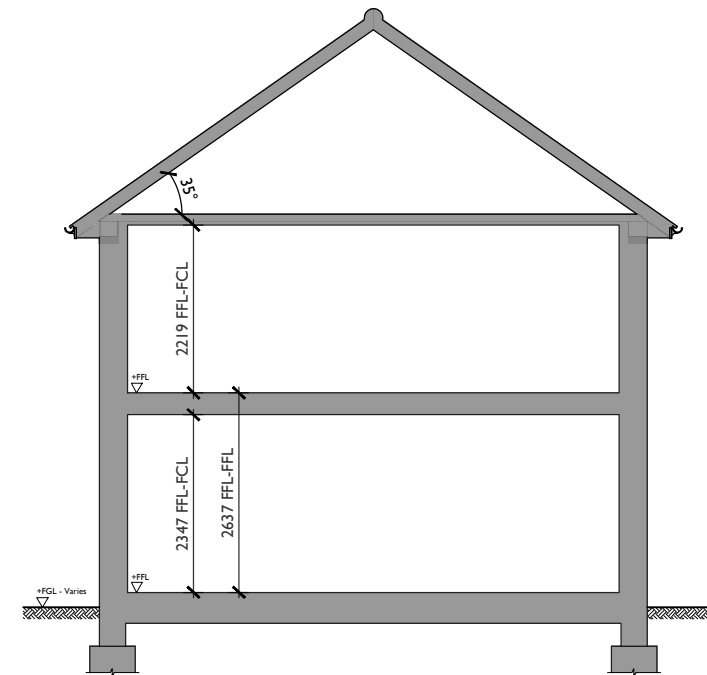

Section S3.1-Plot 147
Truss Type A-35°

 

Welborne - Chesterfield

Drawing No. 147-P-003- Rear Elevation and Section - Rev -
Scale 1:100 at A3 - November 2025