





CG FRY & SON
B U I L D E R S

DEVELOPMENT ~ PARTNERSHIP HOUSING ~ CONTRACTING


C G Fry & Son Ltd. Litton Cheney Dorchester Dorset DT2 9AS
Tel: 01308 482000 www.cgfry.co.uk

WELBORNE

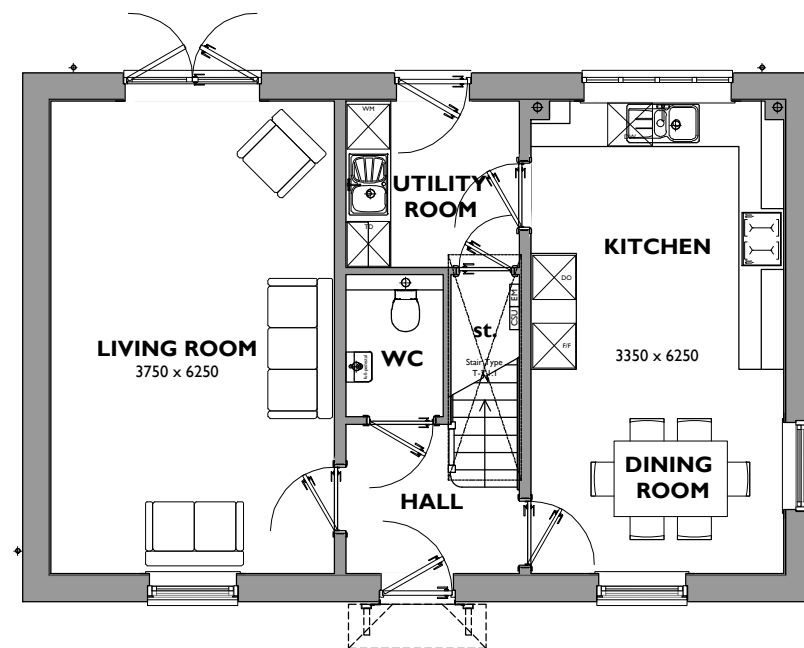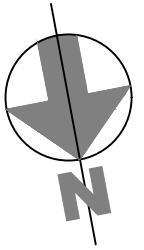


GROUND FLOOR

126
3-121 - 3Bed
Ground Floor = 60.25m²
First Floor = 60.25m²
TOTAL = 120.5m²

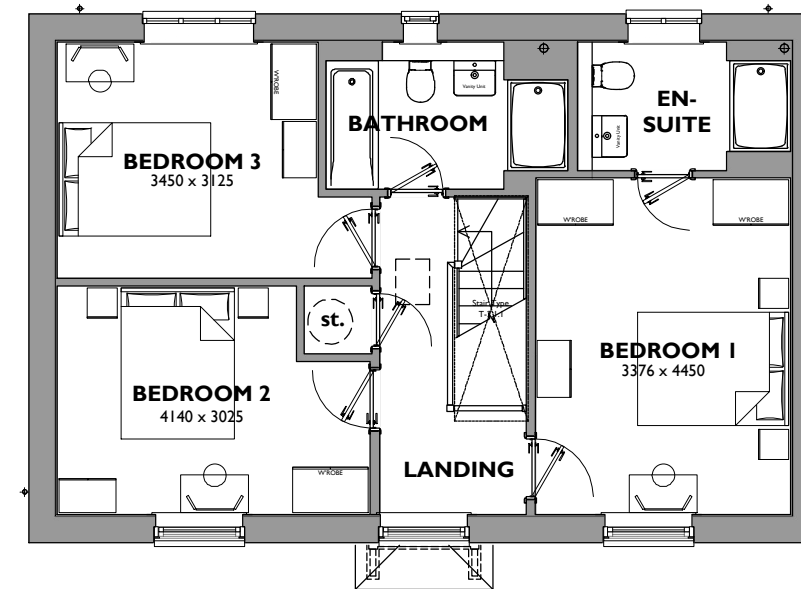

FIRST FLOOR

126

 

Welborne - Chesterfield

Drawing No. 126-P-001 - Ground and First Floor Plans - Rev -
Scale 1:100 at A3 - December 2025