




CG FRY & SON
BUILDERS

DEVELOPMENT ~ PARTNERSHIP HOUSING ~ CONTRACTING

C G Fry & Son Ltd. Litton Cheney Dorchester Dorset DT2 9AS
Tel: 01308 482000 www.cgfry.co.uk


WELBORNE

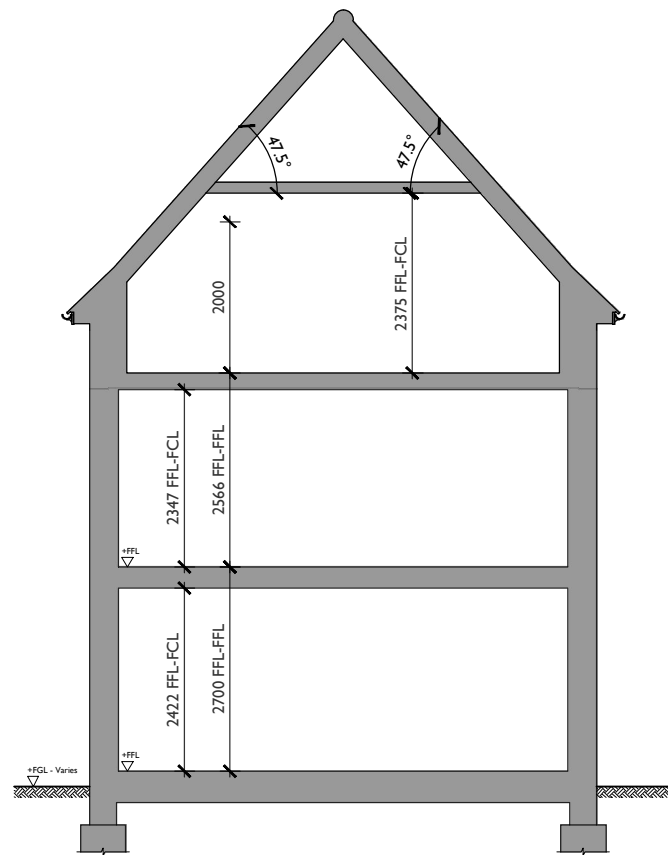


Cross Section - Plot 127
Attic Truss Type ? - 47.5°



Rear Elevation

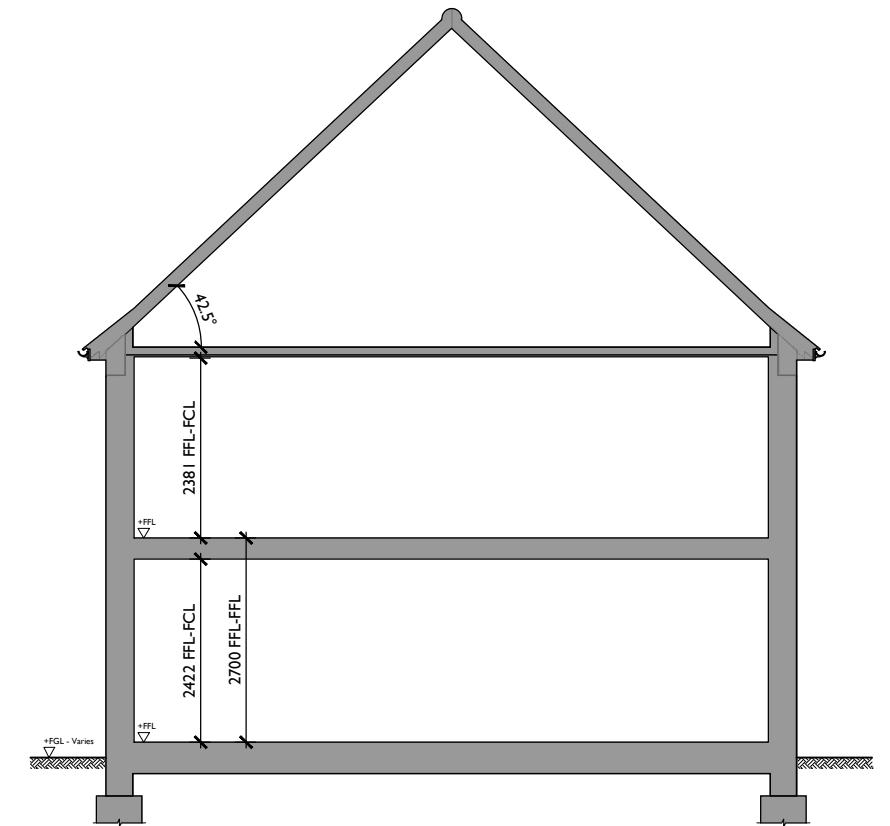

Cross Section - Plot 128
Truss Type C - 42.5°

 

Welborne - Chesterfield

Drawing No. 127-128-P-004- Rear Elevation and Sections - Rev -
Scale 1:100 at A3 - December 2025