


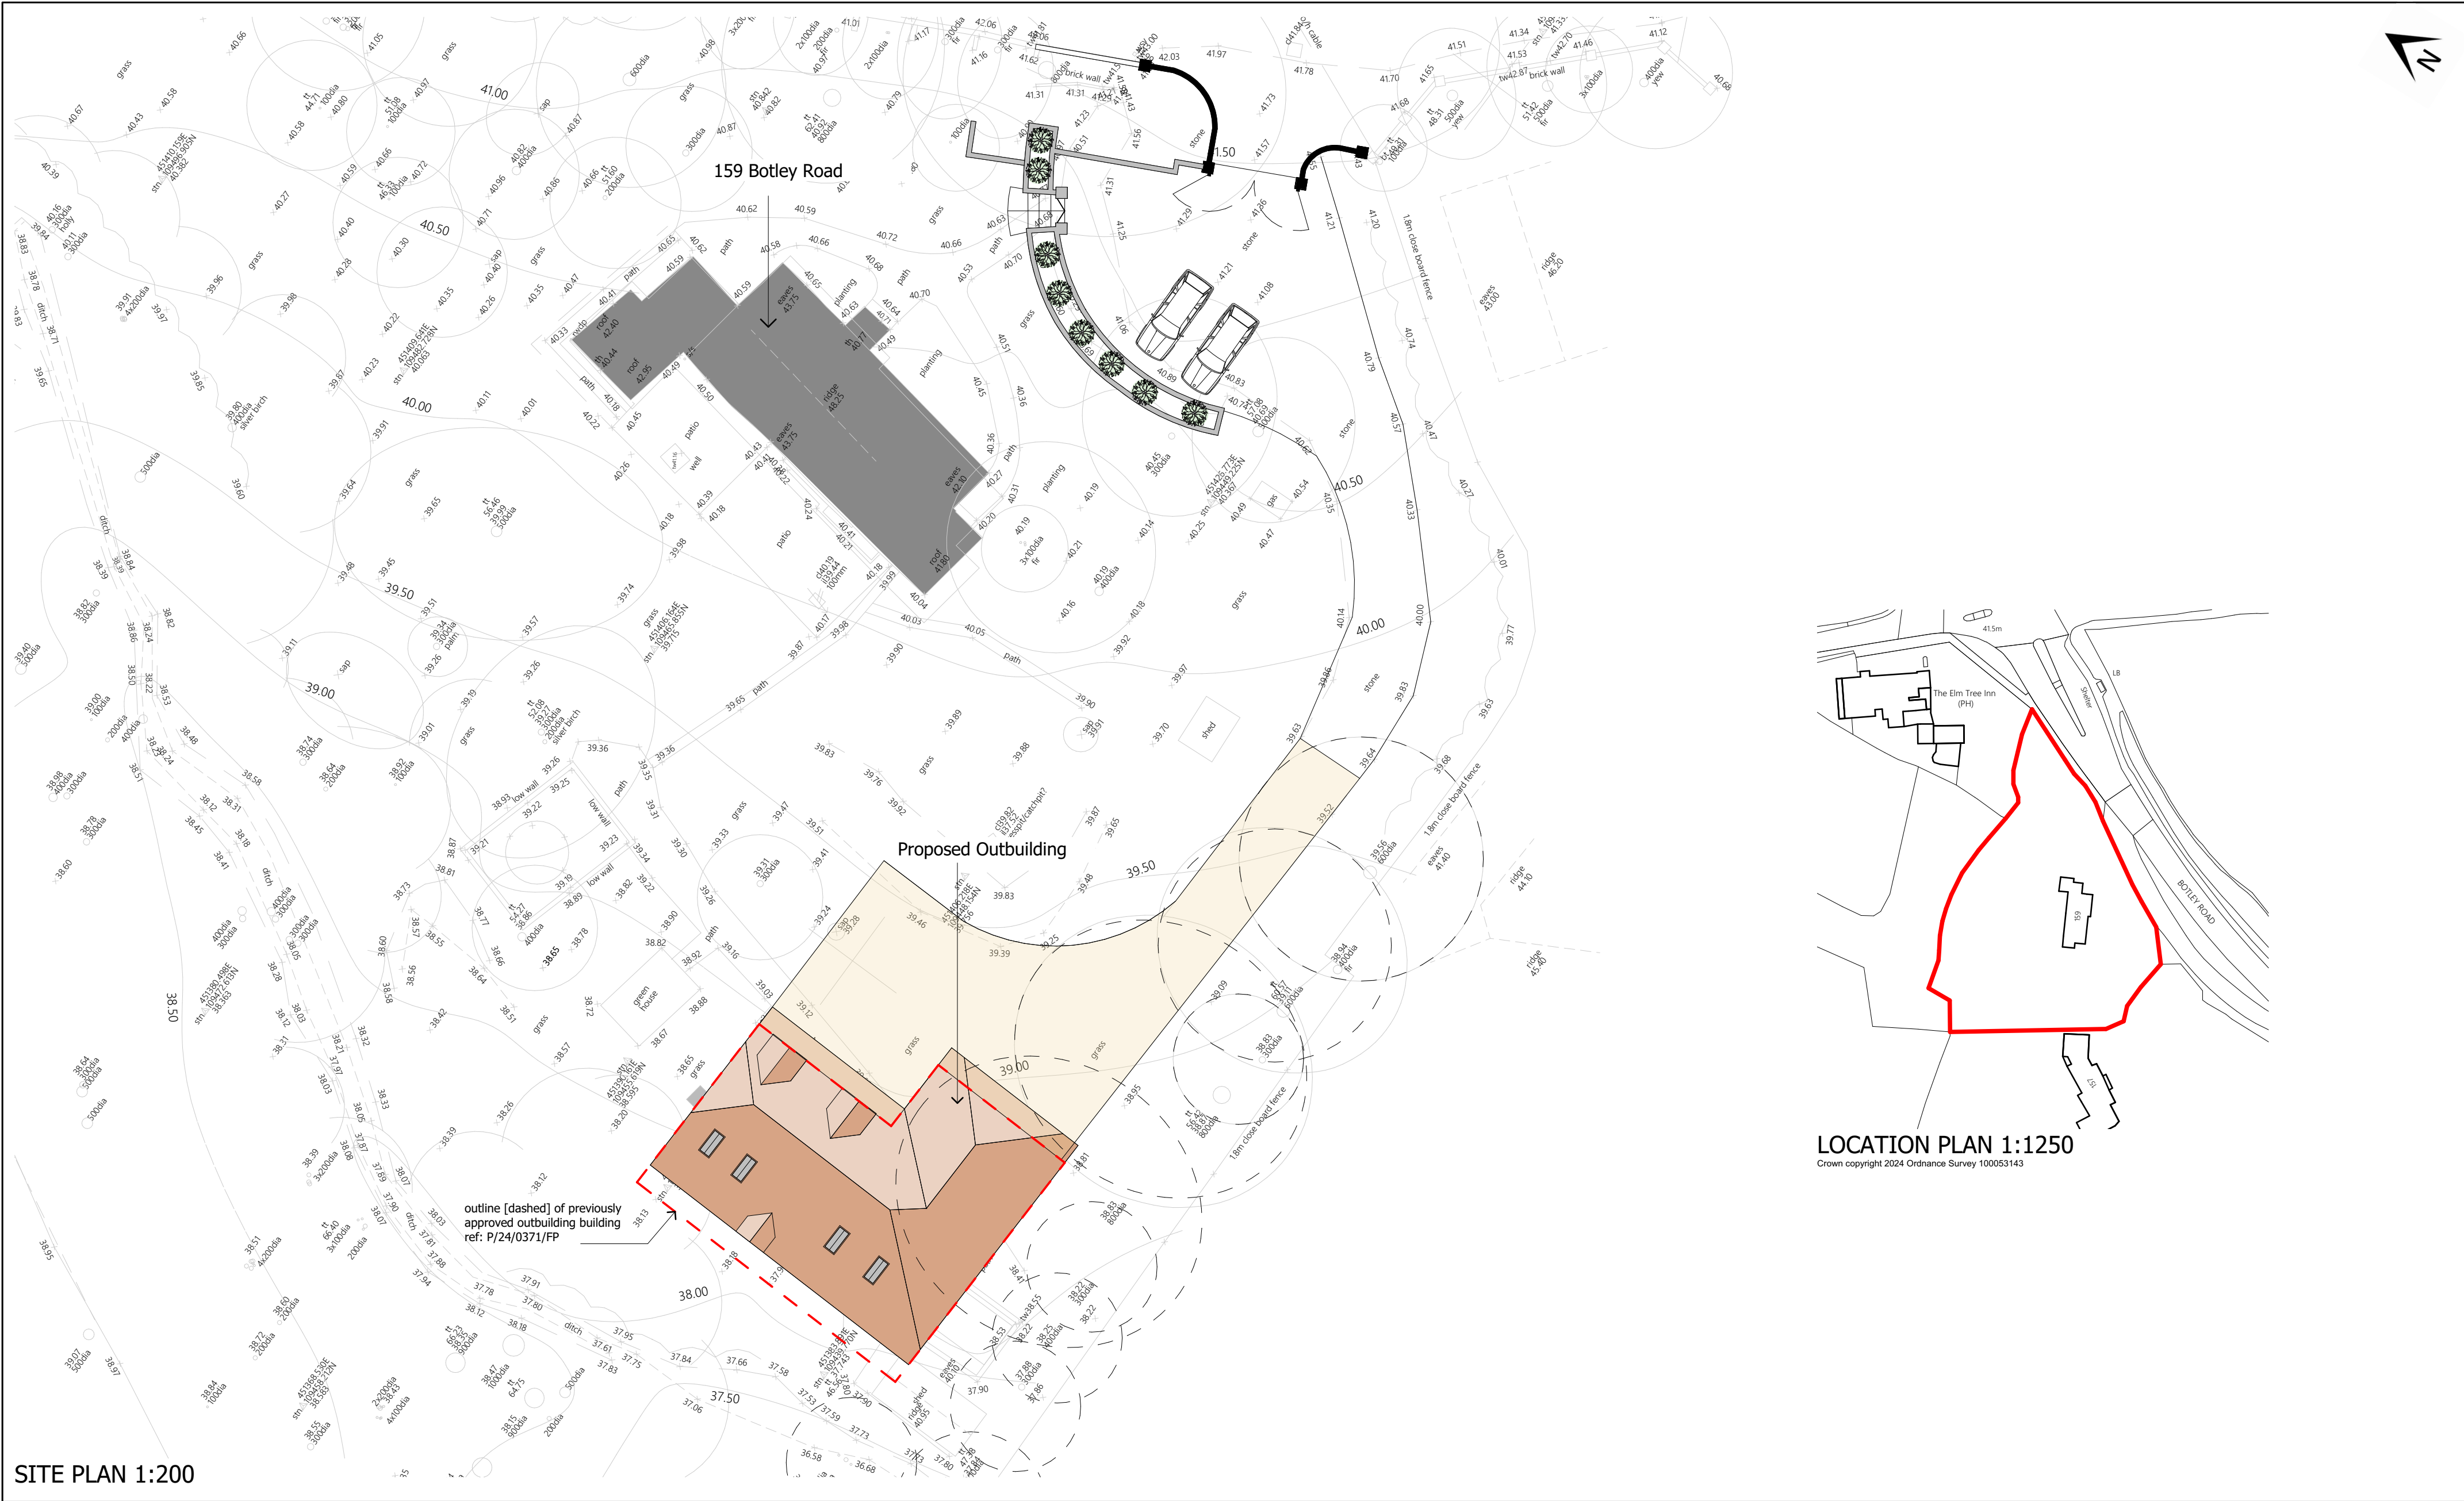

SITE PLAN 1:200



LOCATION PLAN 1:1250
Crown copyright 2024 Ordnance Survey 100053143

REV	DESCRIPTION	DATE	AUTHOR	CHK'D	NOTES	DATE	PROJECT	CLIENT	STATUS	DRAWING	PROJECT NO.	DRAWING NO.	REV.
A	Site layout updated	25/06/2024	CW			AUGUST 2026	Proposed Outbuilding at 159 Botley Road, Swanwick, Southampton	Mr A Lane	FOR PLANNING	DRAWING	610	101	B
B	Rooflights omitted	25/06/2024	CW			SCALE @ A2 1:100/200							
						AUTHOR CW							
						CHECKED BY							

0 5 10m
1:100 (at A2)

0 10 20m
1:200 (at A2)

All dimensions are subject to site survey and site verification.