




CG FRY & SON
BUILDERS


DEVELOPMENT ~ PARTNERSHIP HOUSING ~ CONTRACTING

C G Fry & Son Ltd. Litton Cheney Dorchester Dorset DT2 9AS
Tel: 01308 482000 www.cgfry.co.uk

WELBORNE

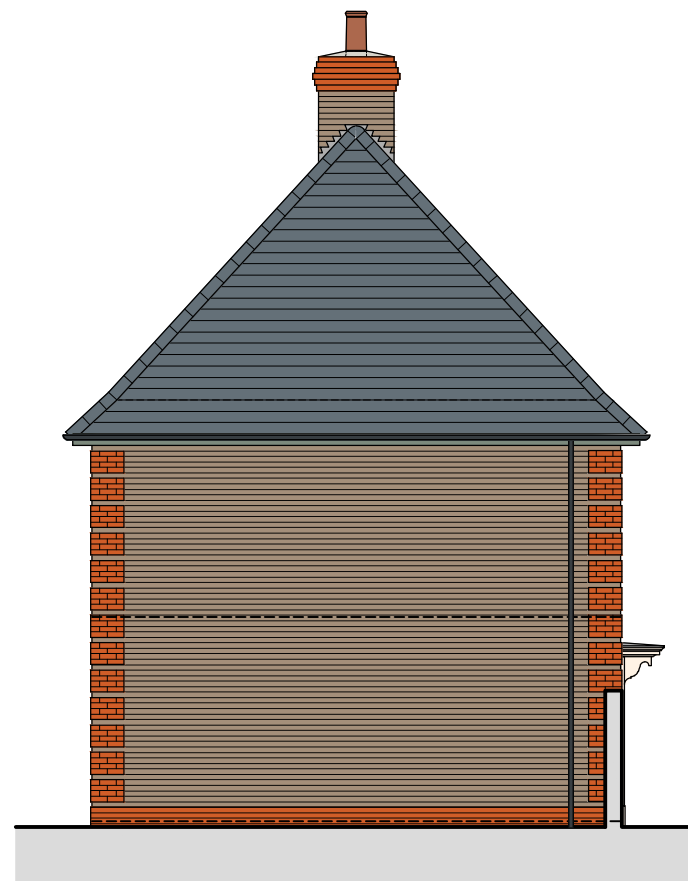


Side 2 Elevation

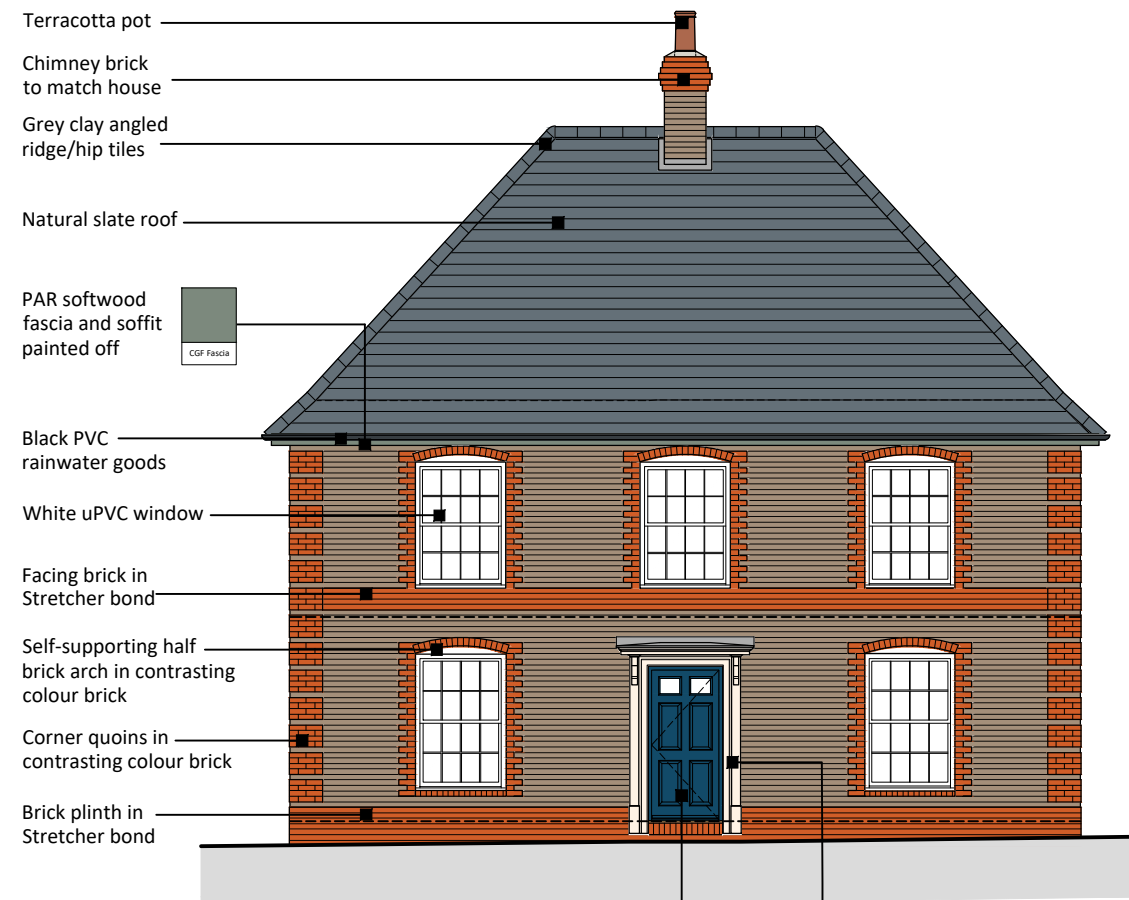

Front Elevation



Side 1 Elevation

 

Welborne - Chesterfield

Drawing No. 126-P-002- Front and Side Elevations - Rev -
Scale 1:100 at A3 - December 2025