


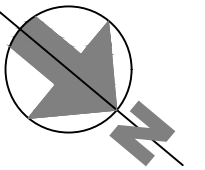


CG FRY & SON
B U I L D E R S

DEVELOPMENT ~ PARTNERSHIP HOUSING ~ CONTRACTING
C G Fry & Son Ltd. Litton Cheney Dorchester Dorset DT2 9AS
Tel: 01308 482000 Fax: 01308 482249 Email: eugene@cgfry.co.uk www.cgfry.co.uk




WELBORNE

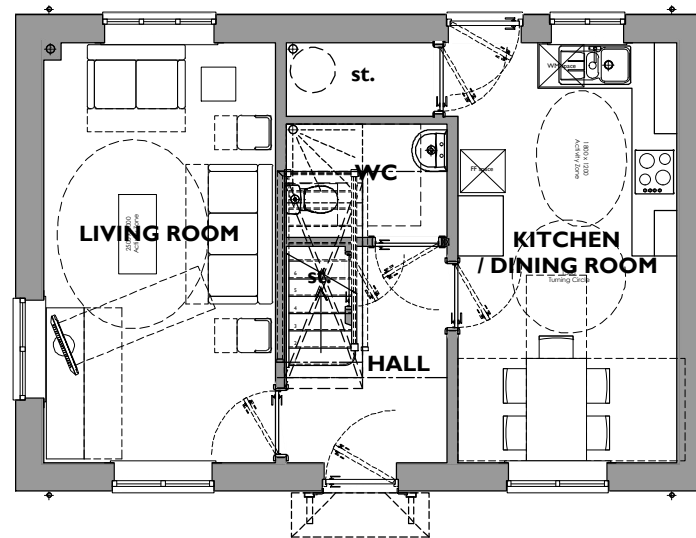

Ground Floor = 46.5m²
First Floor = 46.5m²
TOTAL = 93m²

GROUND FLOOR

179
S321Bed / 5Person

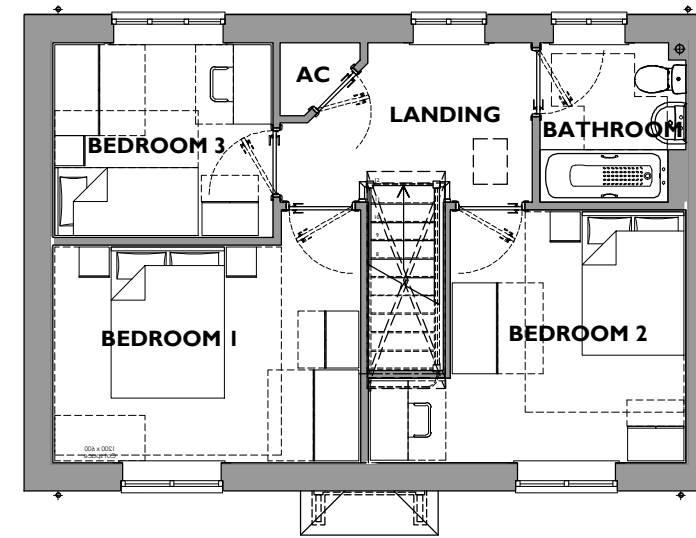

FIRST FLOOR

179

Welborne - Chesterfield

Drawing No. 179-P-001 - Ground and First Floor Plans - Rev -
Scale 1:100 at A3 - November 2025

