





CG FRY & SON
BUILDERS

DEVELOPMENT ~ PARTNERSHIP HOUSING ~ CONTRACTING
C G Fry & Son Ltd. Litton Cheney Dorchester Dorset DT2 9AS
Tel: 01308 482000 www.cgfr.co.uk

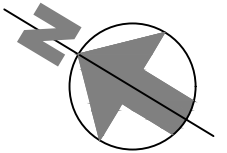


WELBORNE

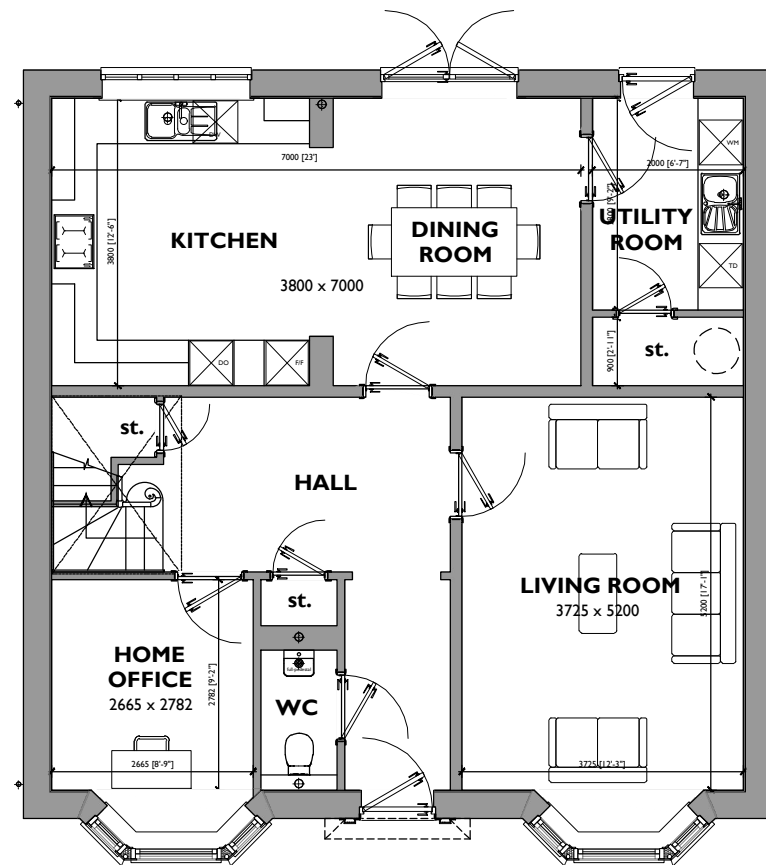


GROUND FLOOR

Plot 115
4-167-2 - 4Bed
Ground Floor = 83.72m²
First Floor = 83.72m²
TOTAL = 167.44m²

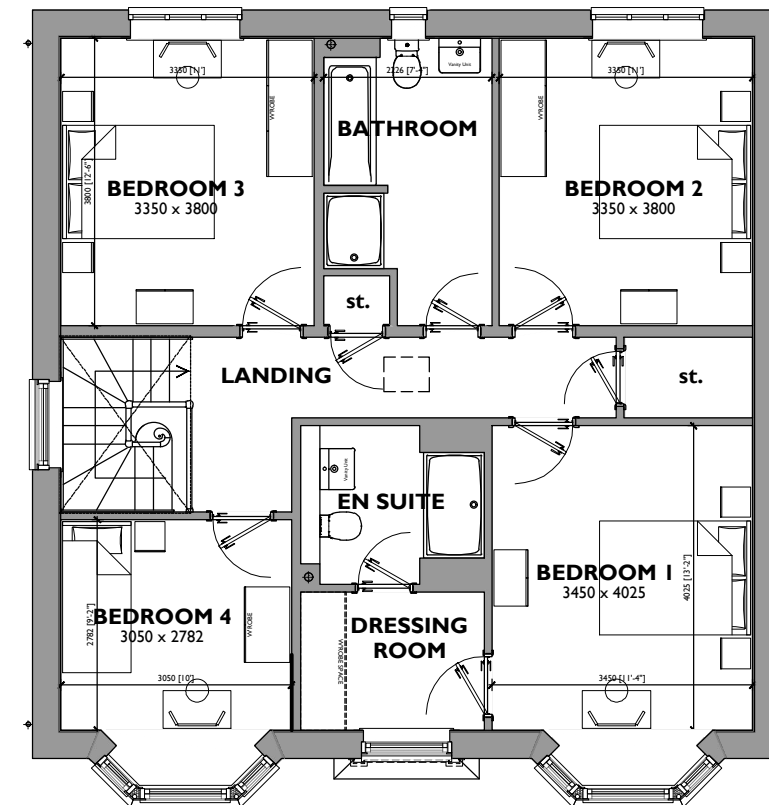

FIRST FLOOR

Plot 115

 

Welborne - Chesterfield

Drawing No. 115-P-001 - Ground and First Floor Plans - Rev -
Scale 1:100 at A3 - November 2025