





CG FRY & SON
BUILDERS

DEVELOPMENT ~ PARTNERSHIP HOUSING ~ CONTRACTING
C G Fry & Son Ltd. Litton Cheney Dorchester Dorset DT2 9AS
Tel: 01308 482000 www.cgfry.co.uk

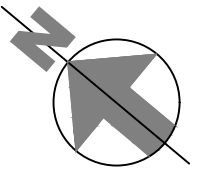

WELBORNE

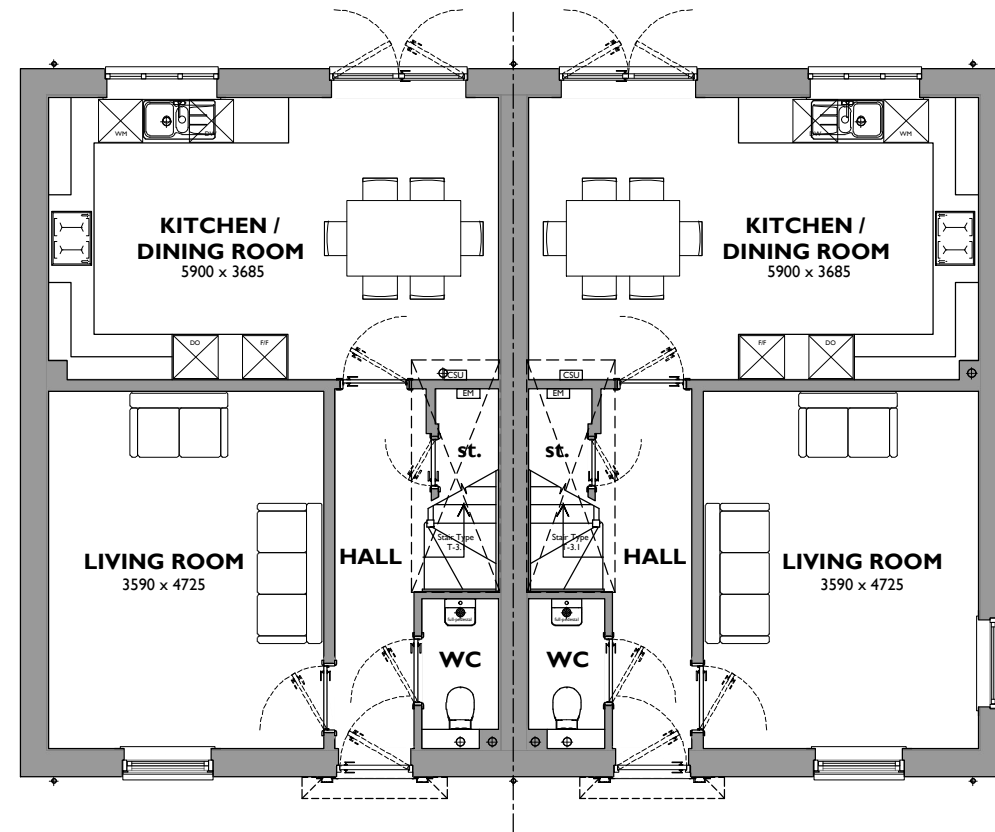


GROUND FLOOR

184
3-103-H - 3Bed
Ground Floor = 51.23m²
First Floor = 51.23m²
TOTAL = 102.46m²

GROUND FLOOR

183
3-103 - 3Bed
Ground Floor = 51.23m²
First Floor = 51.23m²
TOTAL = 102.46m²

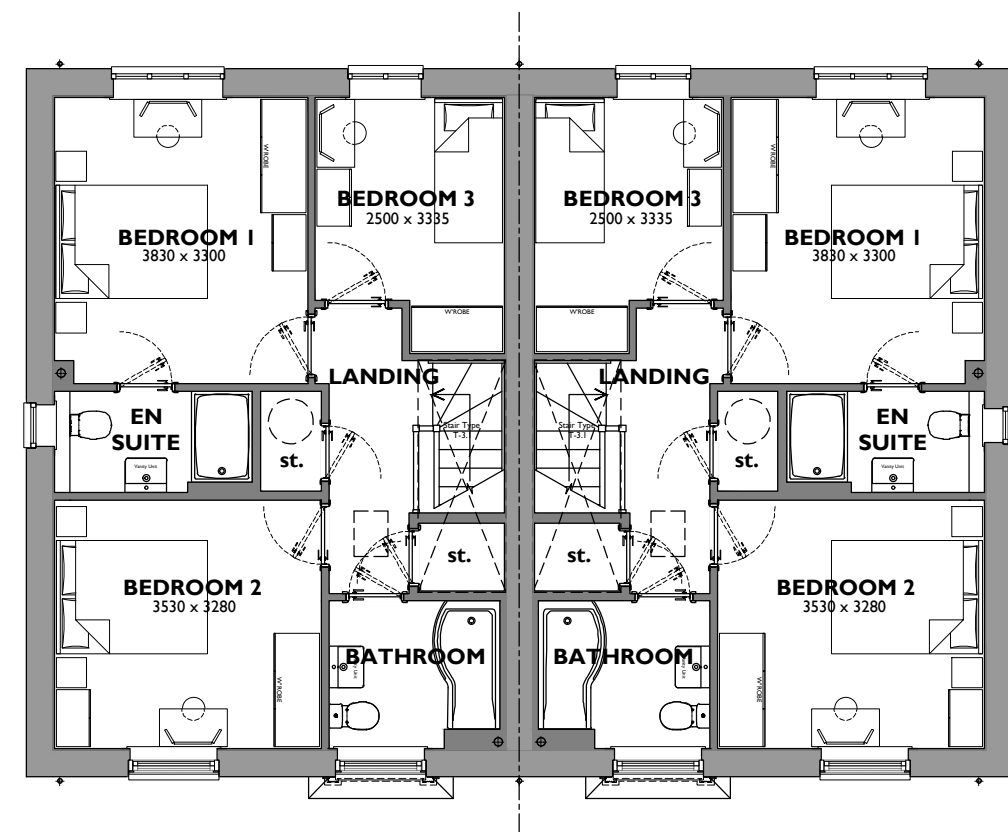


FIRST FLOOR

184

FIRST FLOOR

183

 

Welborne - Chesterfield

Drawing No. 183-184-P-001 - Ground and First Floor Plans - Rev -
Scale 1:100 at A3 - November 2025