



CG FRY & SON
BUILDERS


DEVELOPMENT ~ PARTNERSHIP HOUSING ~ CONTRACTING

C G Fry & Son Ltd. Litton Cheney Dorchester Dorset DT2 9AS
Tel: 01308 482000 www.cgfry.co.uk


WELBORNE



Side 2 Elevation

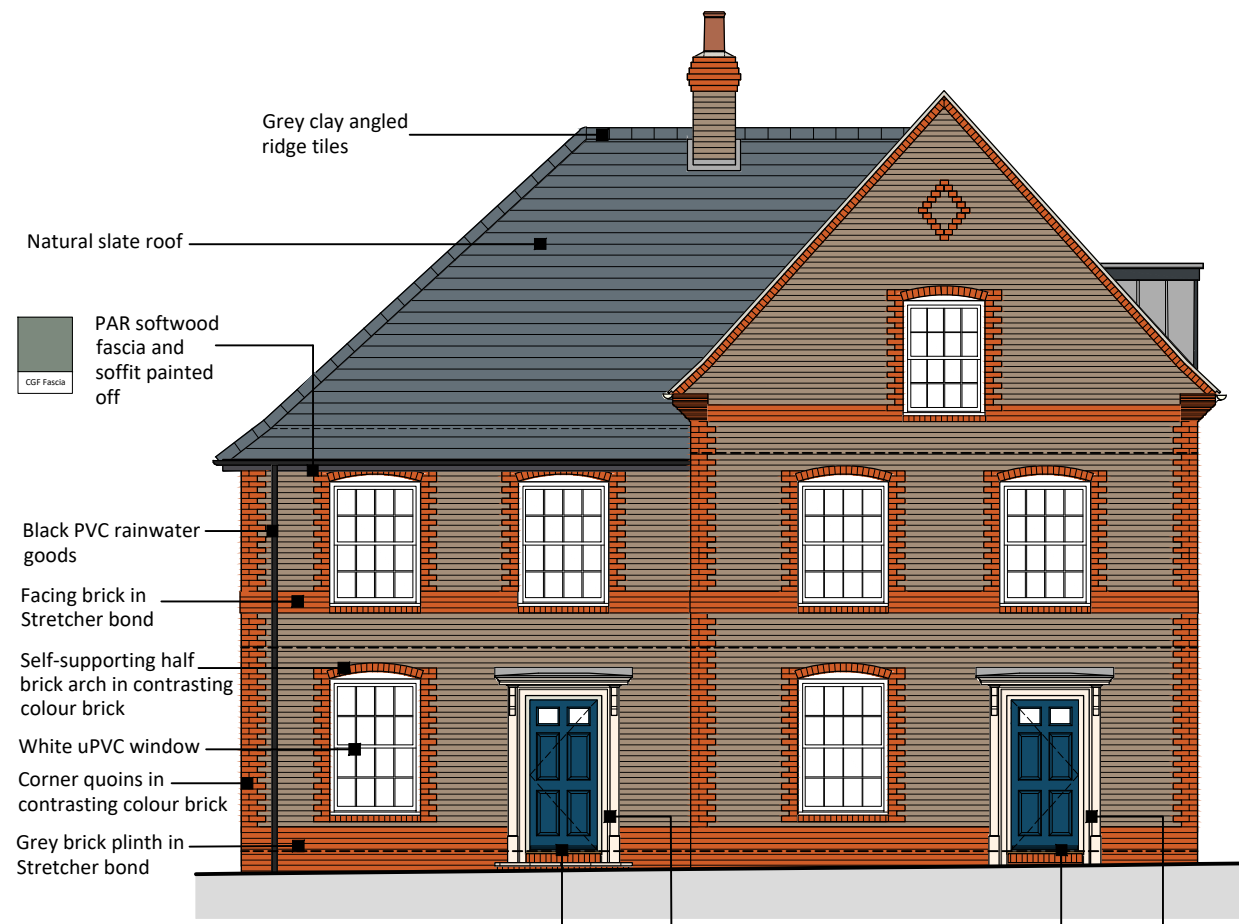


Front Elevation

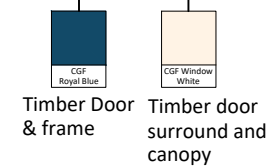


Timber Door & frame
Timber door surround and canopy



Side 1 Elevation

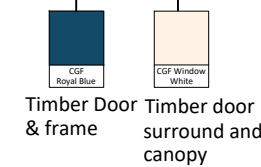

Timber Door & frame
Timber door surround and canopy

 

Welborne - Chesterfield

Drawing No. 127-128-P-003- Front and Side Elevations - Rev -
Scale 1:100 at A3 - December 2025