


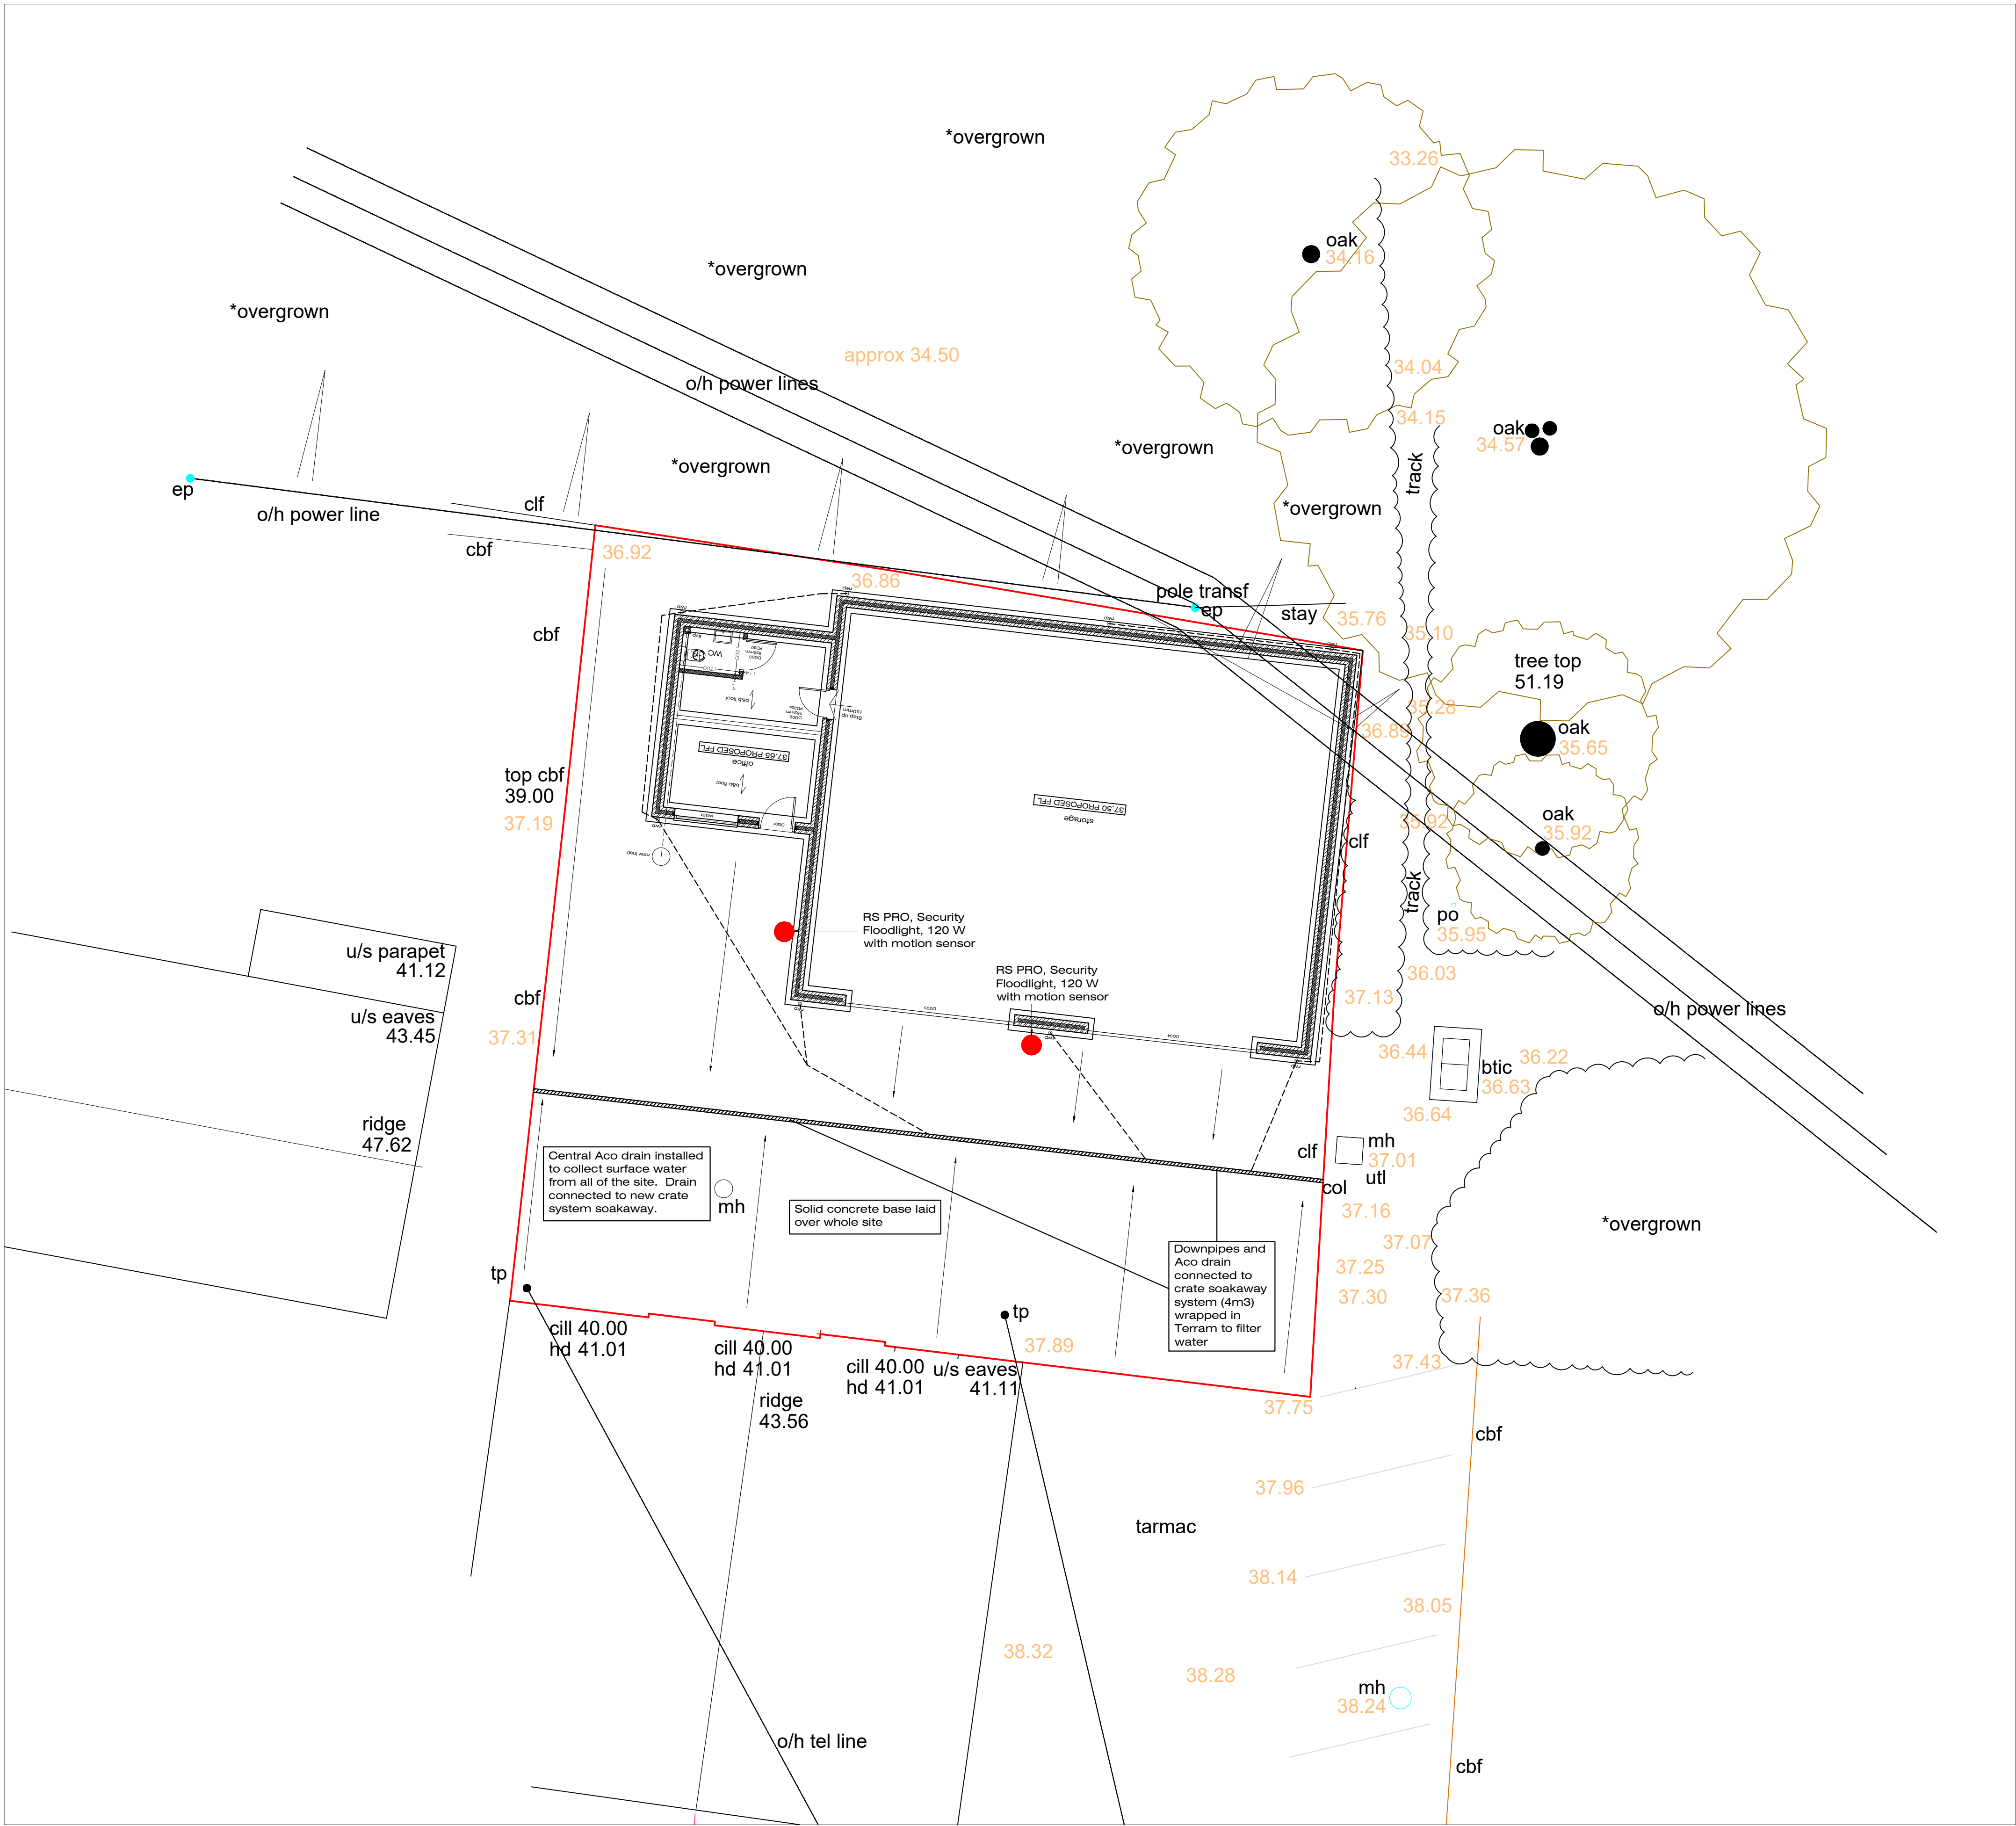

Site Plan - As Proposed 1:100

-	Issued for discharge of planning condition 5, 6 and 7	NJ	13-08-26
Rev.		By	Date
Wildern Architecture Ltd The Hawthorns, 105 Dibbles Road, Warsash, Southampton, SO31 9JL 07920 260758 Project 174 Bridge Road, Sarisbury Green, Southampton, SO31 7EH Client Reachfar			
Title Site Plan - As Proposed			
Date	Aug 26	Drawn By	NJ
Job No.	Drawing No.	Scale	Revision
W21-014	801	1:100@A1	-