

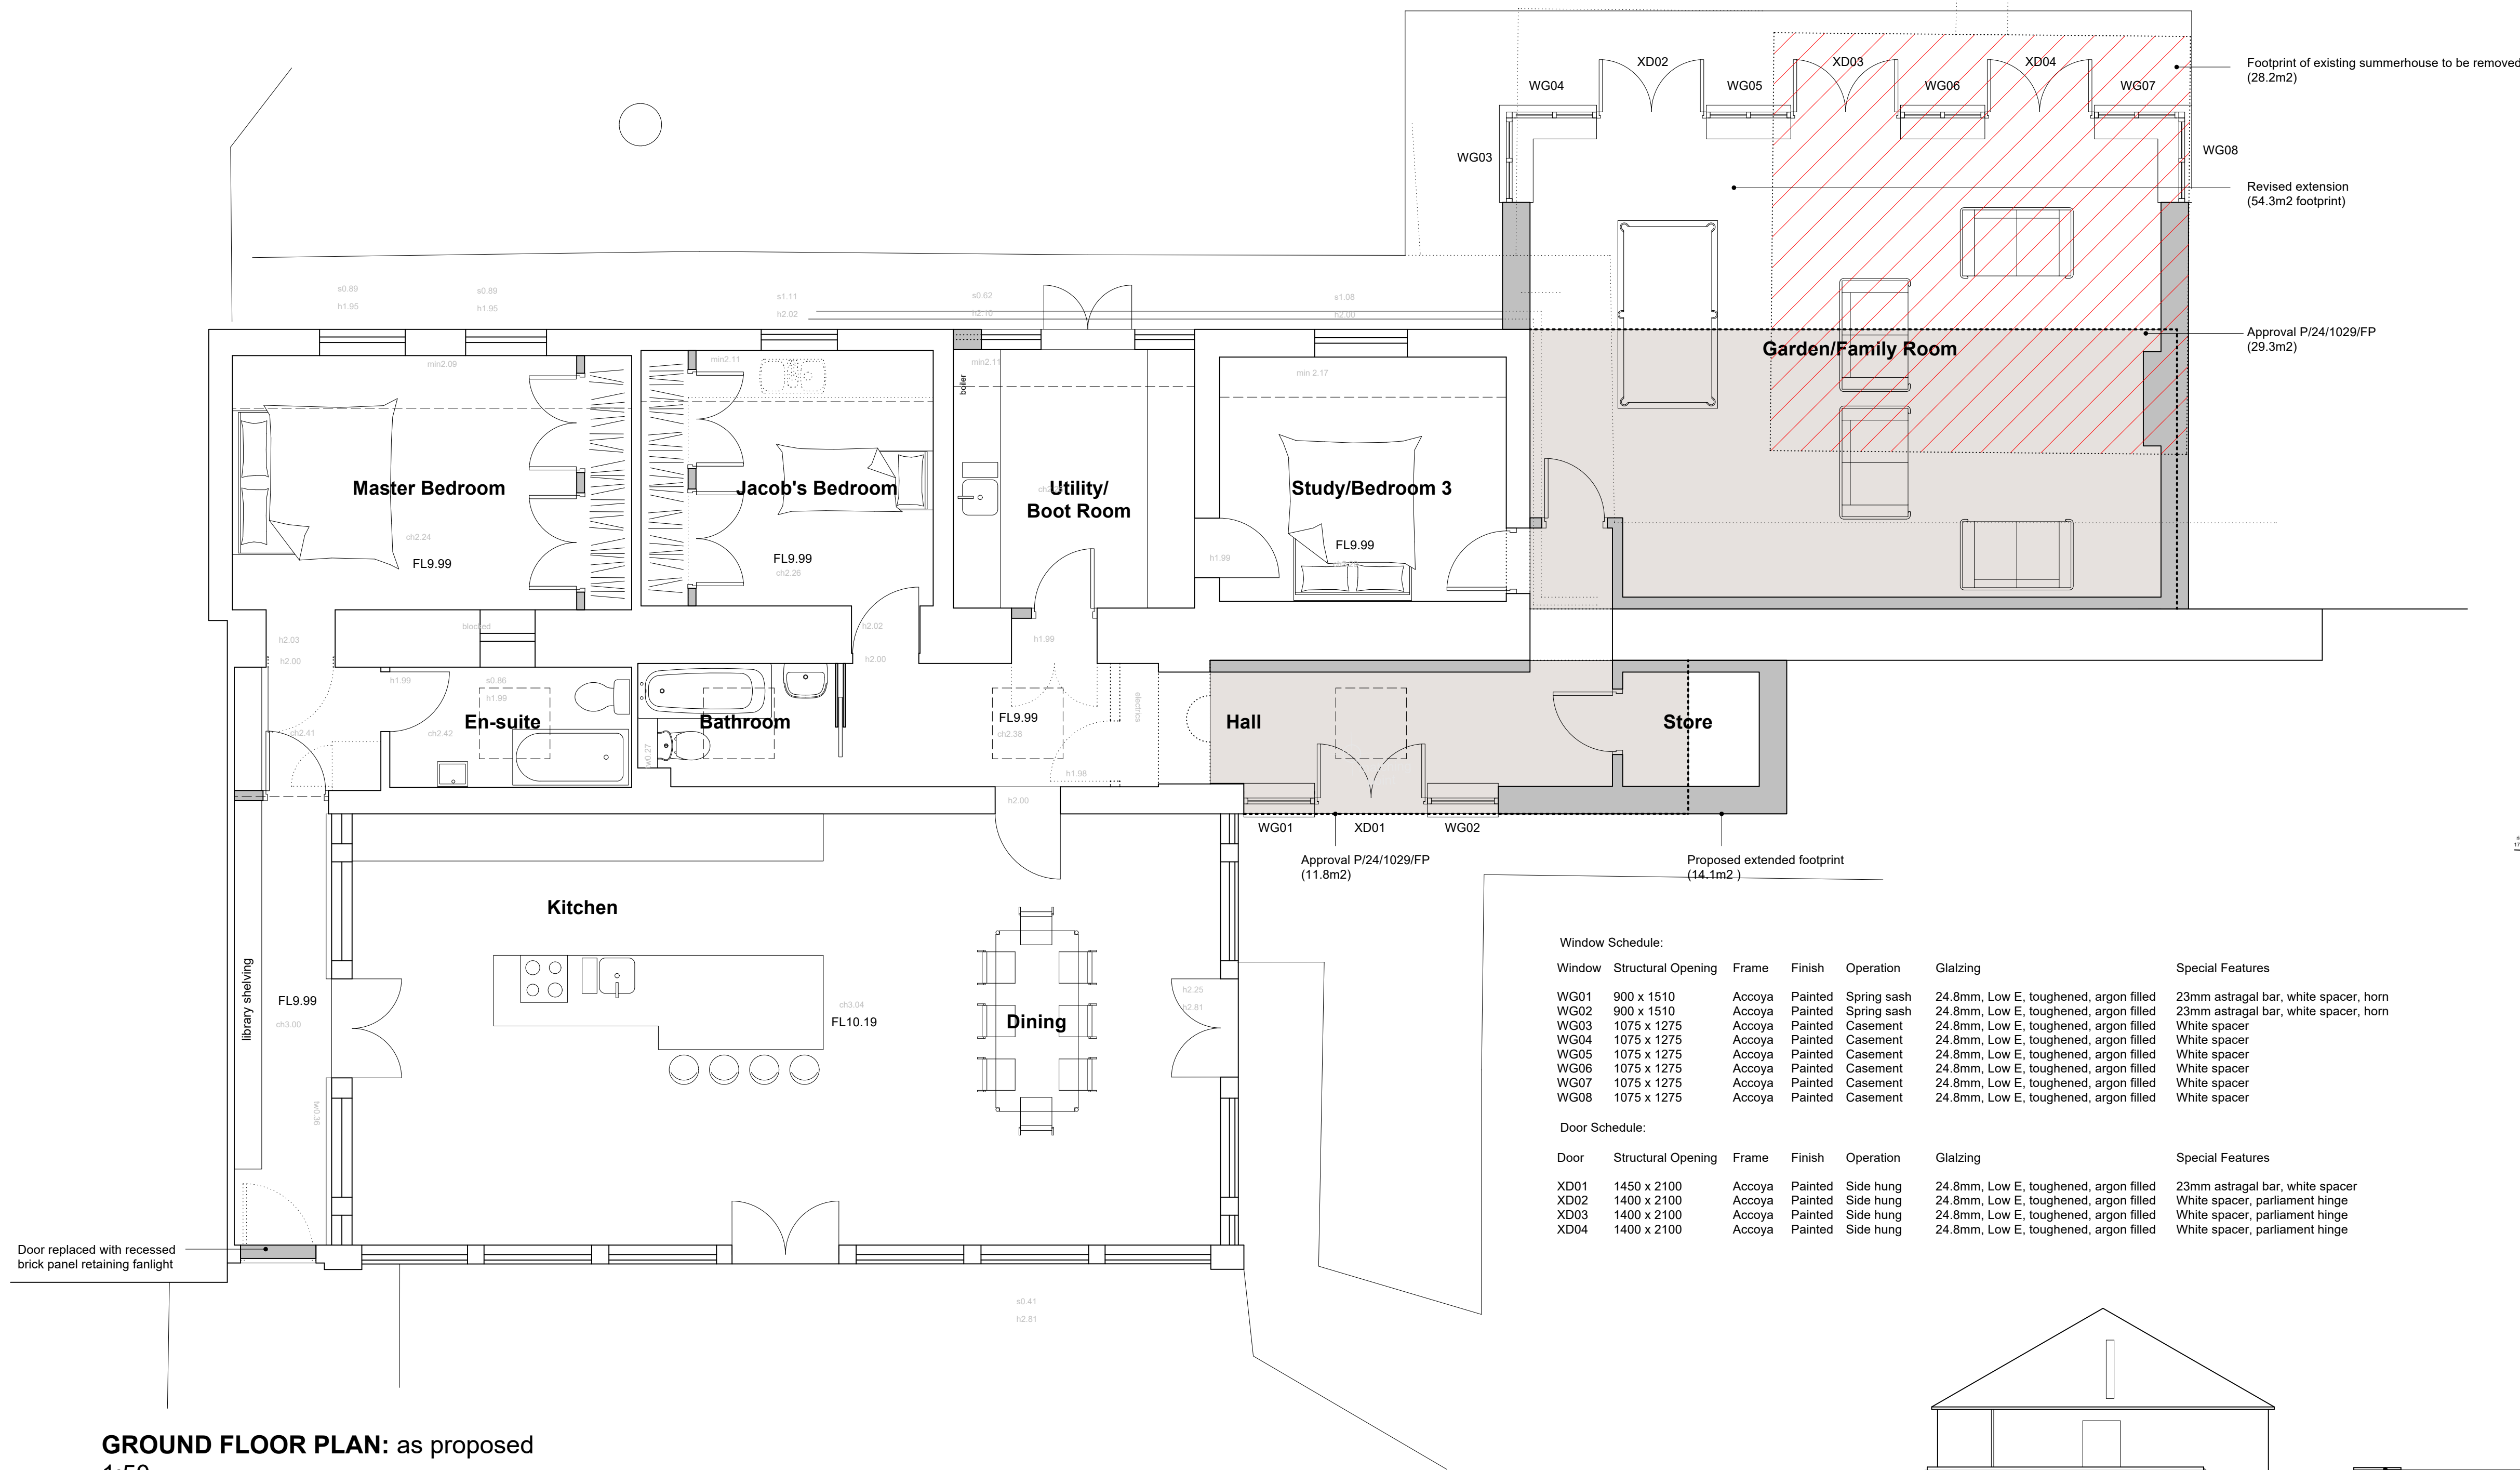


Rev:	Date:	Amendment:
A	04 Aug 2026	Design evolution
B	11 Sept 2026	Door, window and materials schedules added, notation added

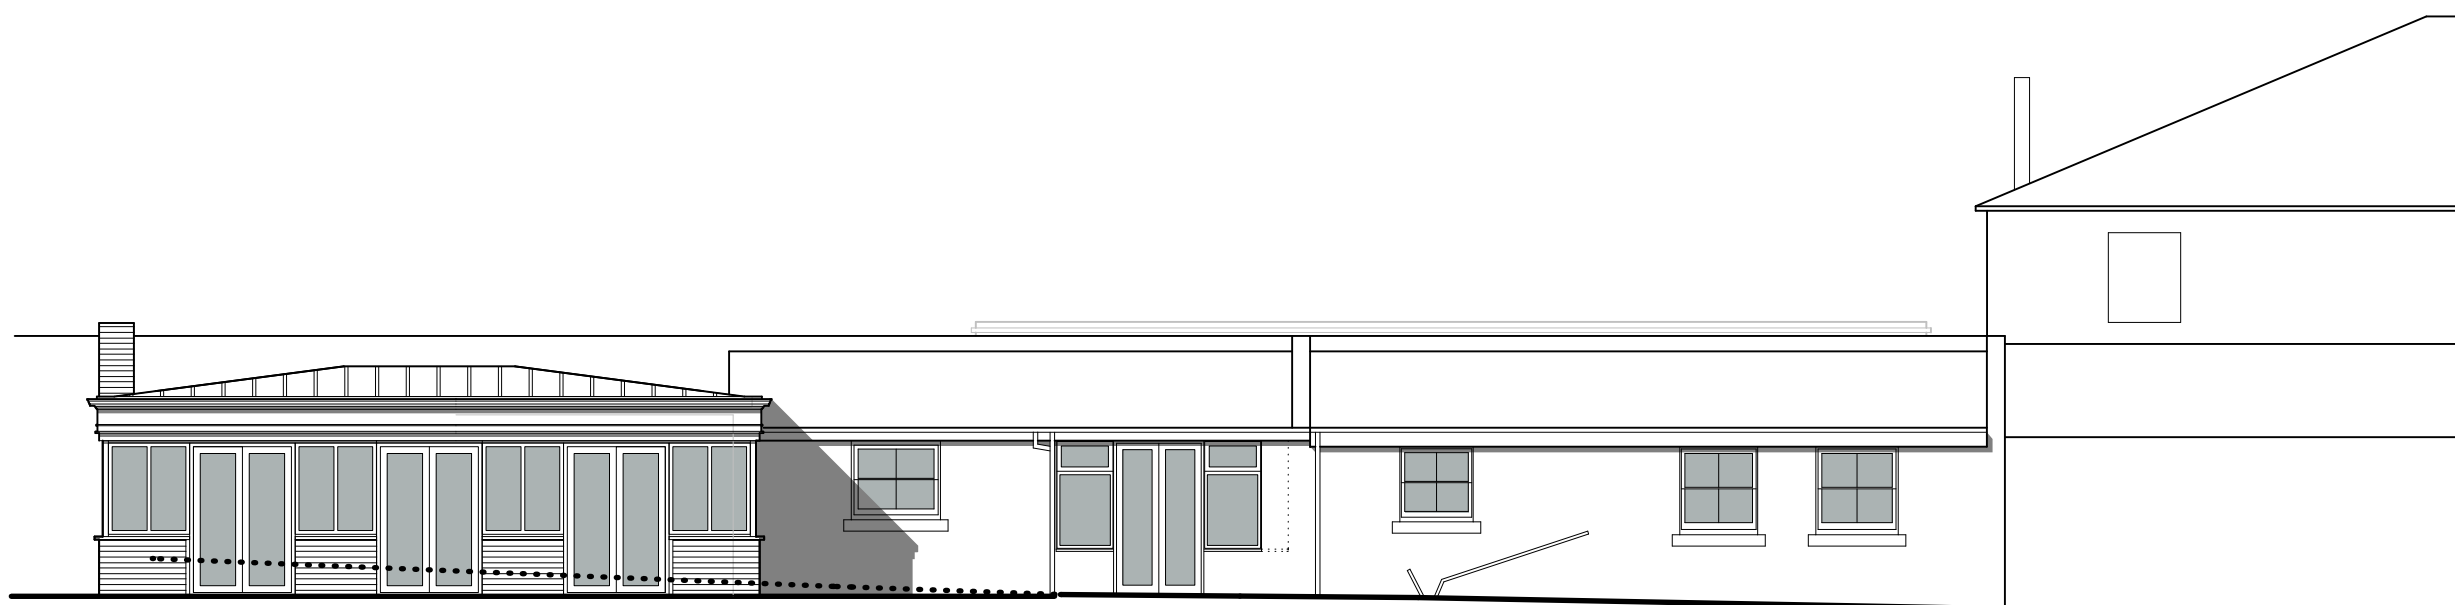

GROUND FLOOR PLAN: as proposed
1:50

 

8.0m DATUM
REAR (North) ELEVATION: as proposed
1:100




Window Schedule:						
Window	Structural Opening	Frame	Finish	Operation	Glazing	Special Features
WG01	900 x 1510	Accoya	Painted	Spring sash	24.8mm, Low E, toughened, argon filled	23mm astragal bar, white spacer, horn
WG02	900 x 1510	Accoya	Painted	Spring sash	24.8mm, Low E, toughened, argon filled	23mm astragal bar, white spacer, horn
WG03	1075 x 1275	Accoya	Painted	Casement	24.8mm, Low E, toughened, argon filled	White spacer
WG04	1075 x 1275	Accoya	Painted	Casement	24.8mm, Low E, toughened, argon filled	White spacer
WG05	1075 x 1275	Accoya	Painted	Casement	24.8mm, Low E, toughened, argon filled	White spacer
WG06	1075 x 1275	Accoya	Painted	Casement	24.8mm, Low E, toughened, argon filled	White spacer
WG07	1075 x 1275	Accoya	Painted	Casement	24.8mm, Low E, toughened, argon filled	White spacer
WG08	1075 x 1275	Accoya	Painted	Casement	24.8mm, Low E, toughened, argon filled	White spacer
Door Schedule:						
Door	Structural Opening	Frame	Finish	Operation	Glazing	Special Features
XD01	1450 x 2100	Accoya	Painted	Side hung	24.8mm, Low E, toughened, argon filled	23mm astragal bar, white spacer
XD02	1400 x 2100	Accoya	Painted	Side hung	24.8mm, Low E, toughened, argon filled	White spacer, parliament hinge
XD03	1400 x 2100	Accoya	Painted	Side hung	24.8mm, Low E, toughened, argon filled	White spacer, parliament hinge
XD04	1400 x 2100	Accoya	Painted	Side hung	24.8mm, Low E, toughened, argon filled	White spacer, parliament hinge




8.0m DATUM
SIDE (East) ELEVATION: as proposed
1:100

Recessed brick panel to replace former secondary door retaining fanlight over (painted white)


8.0m DATUM
FRONT (South) ELEVATION: as proposed
1:100

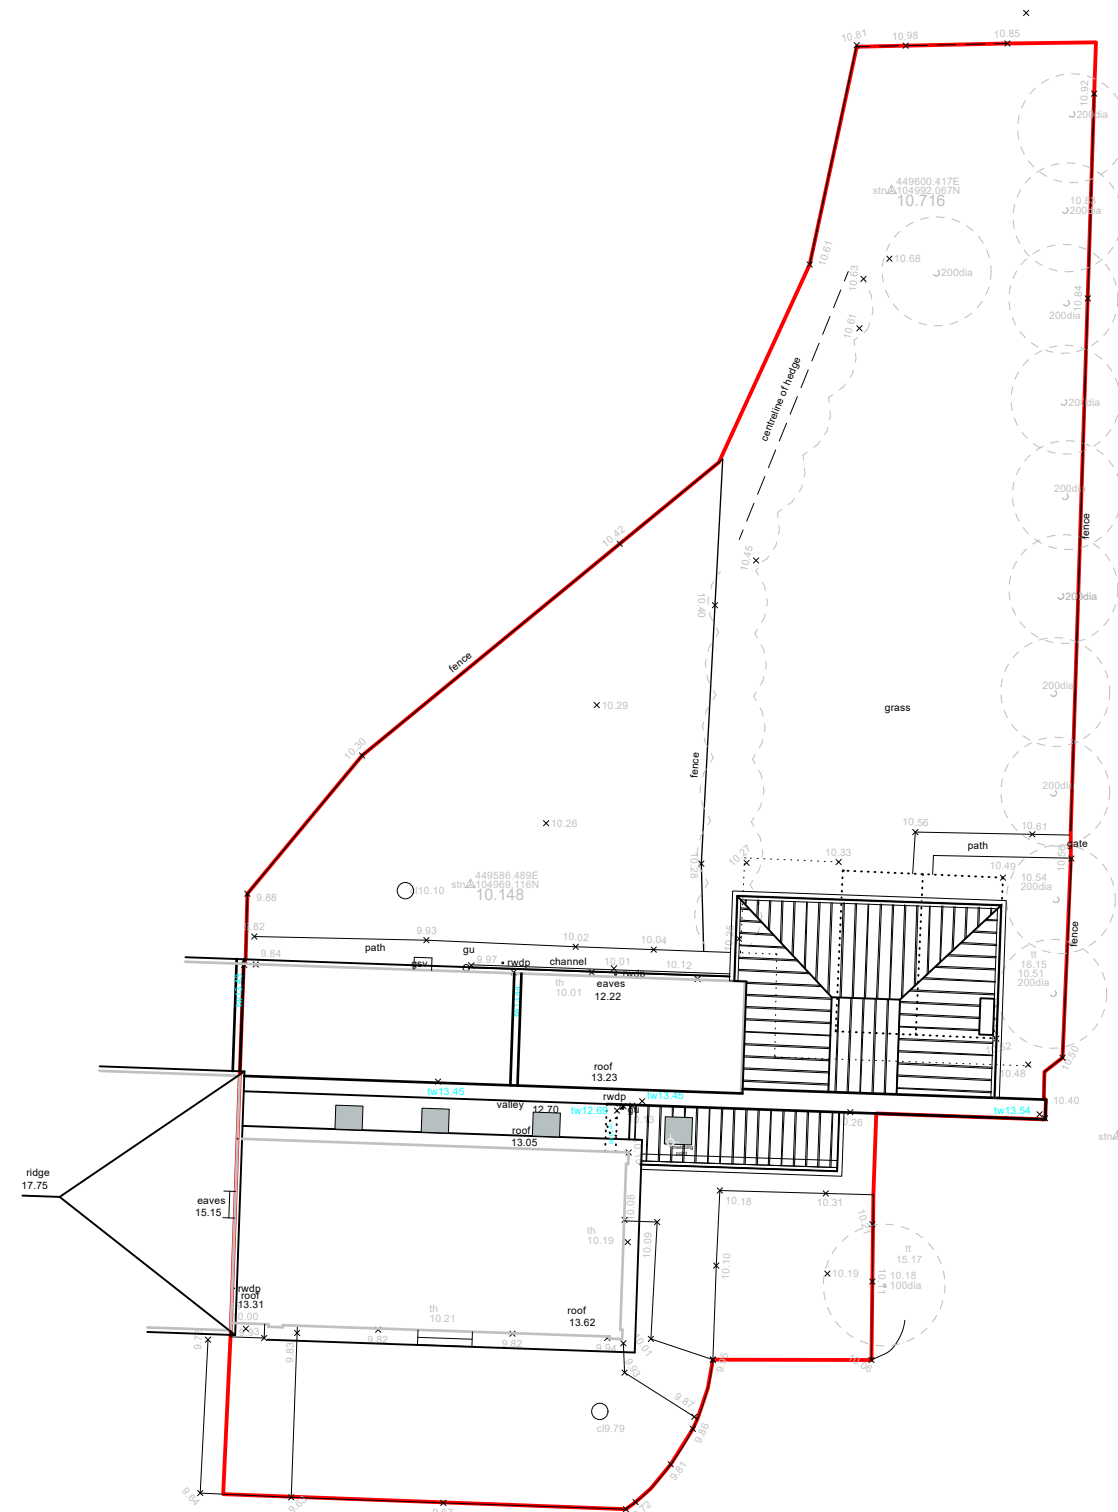

BLOCK PLAN: as proposed
1:250

 

Materials Schedule:

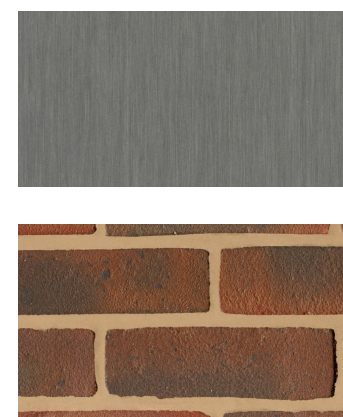

Brick Chimney
(Michelmersh Hampshire Stock Dark Multi or similar to approval)
Standing Seam Zinc Roof
(VMZinc 'Quartz-zinc')
Cornice
(Painted timber 'White')

Brick Walls
(Michelmersh Hampshire Stock Dark Multi or similar to approval)

Project
The Orangery
2 Hook Park Estate, Hook Park Road
Warsash, Hants., SO31 9LH

Client
Mr & Mrs Jones

Drawing:
Plans & Elevations: as proposed

Scale:
1:50/1:100/1:250 @ A1
1:100/1:200/1:500 @ A3

Date:
July 2026

Drawn:
RMB

Drawing no:
PA26-120:02

Rev:
B

A: 8 Westcliff, Lee-on-the-Solent, Hants PO13 9JS
T: 02392 55 66 40
E: studio@plumarchitects.co.uk