





CG FRY & SON
BUILDERS


DEVELOPMENT ~ PARTNERSHIP HOUSING ~ CONTRACTING
C G Fry & Son Ltd. Litton Cheney Dorchester Dorset DT2 9AS
Tel: 01308 482000 Fax: 01308 482249 Email: eugene@cgfry.co.uk www.cgfry.co.uk

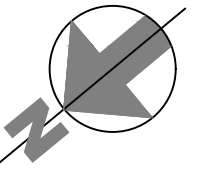


WELBORNE

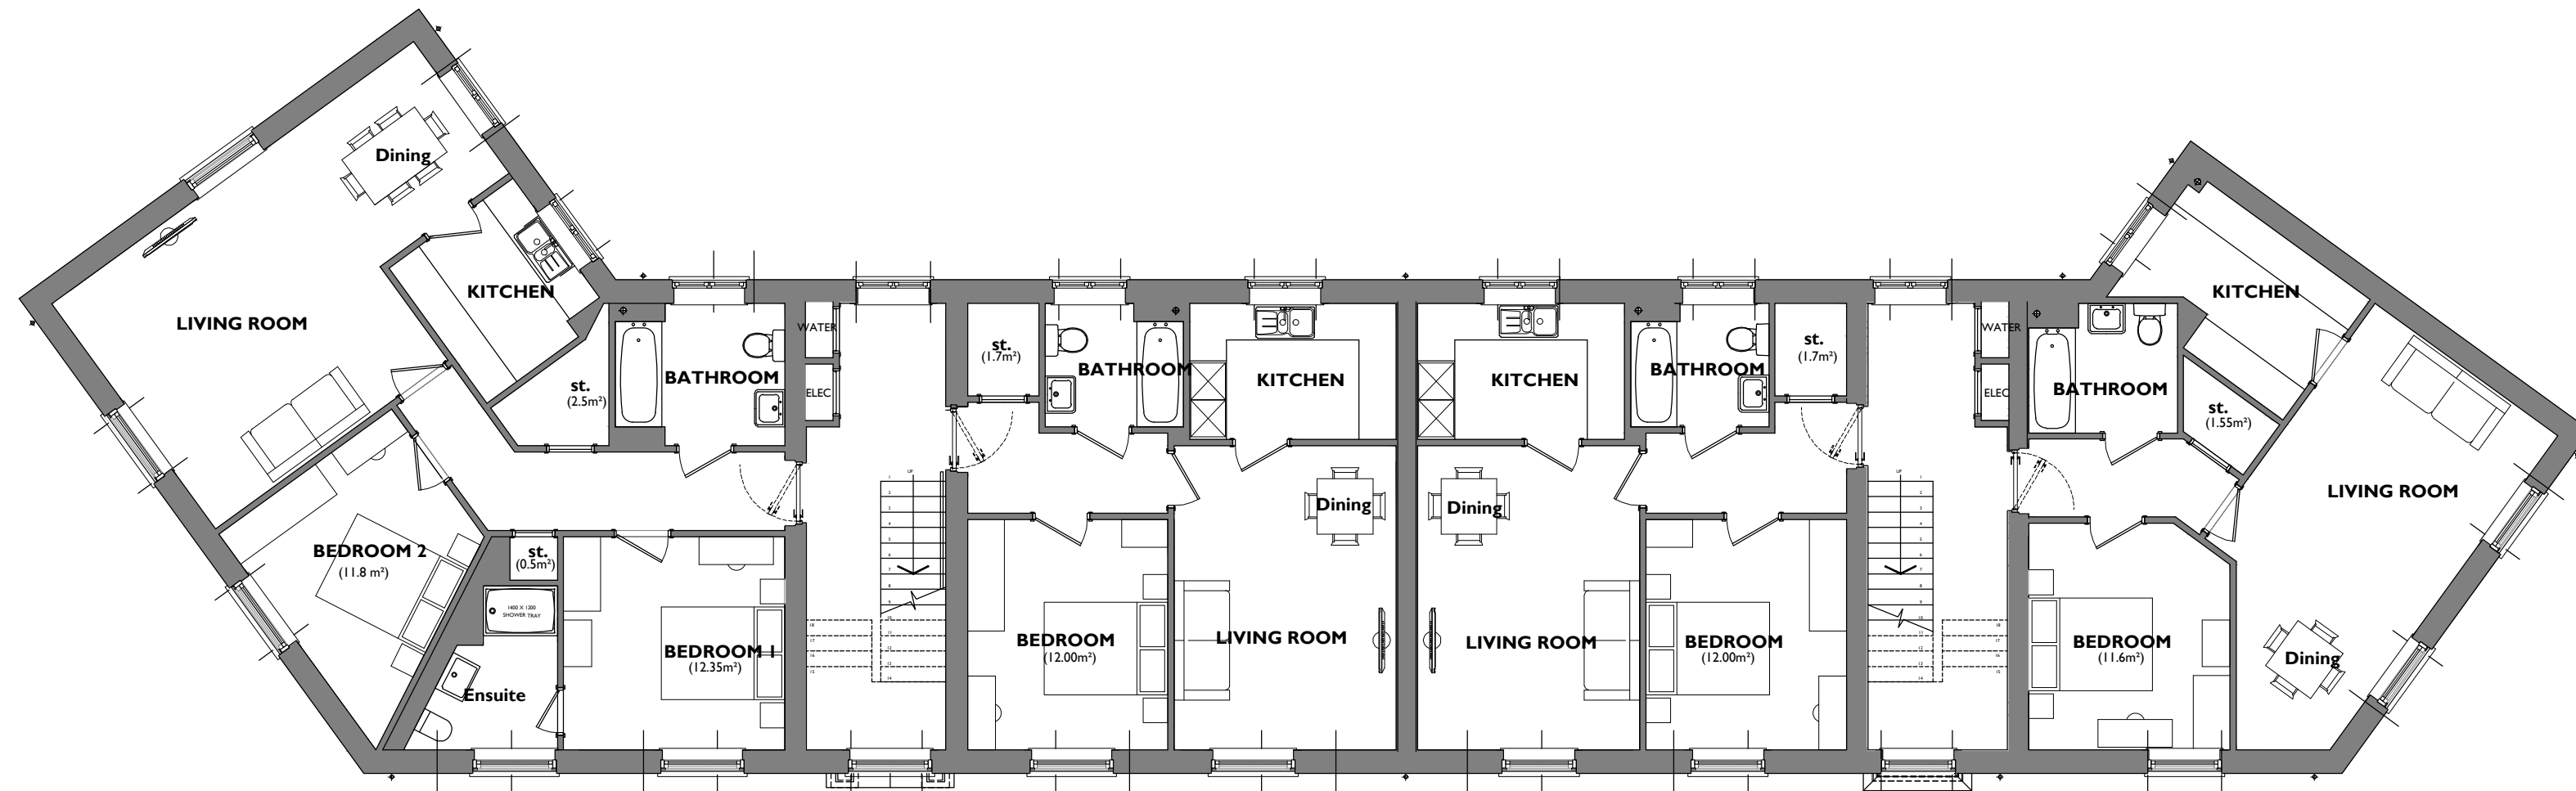

First Floor Plan

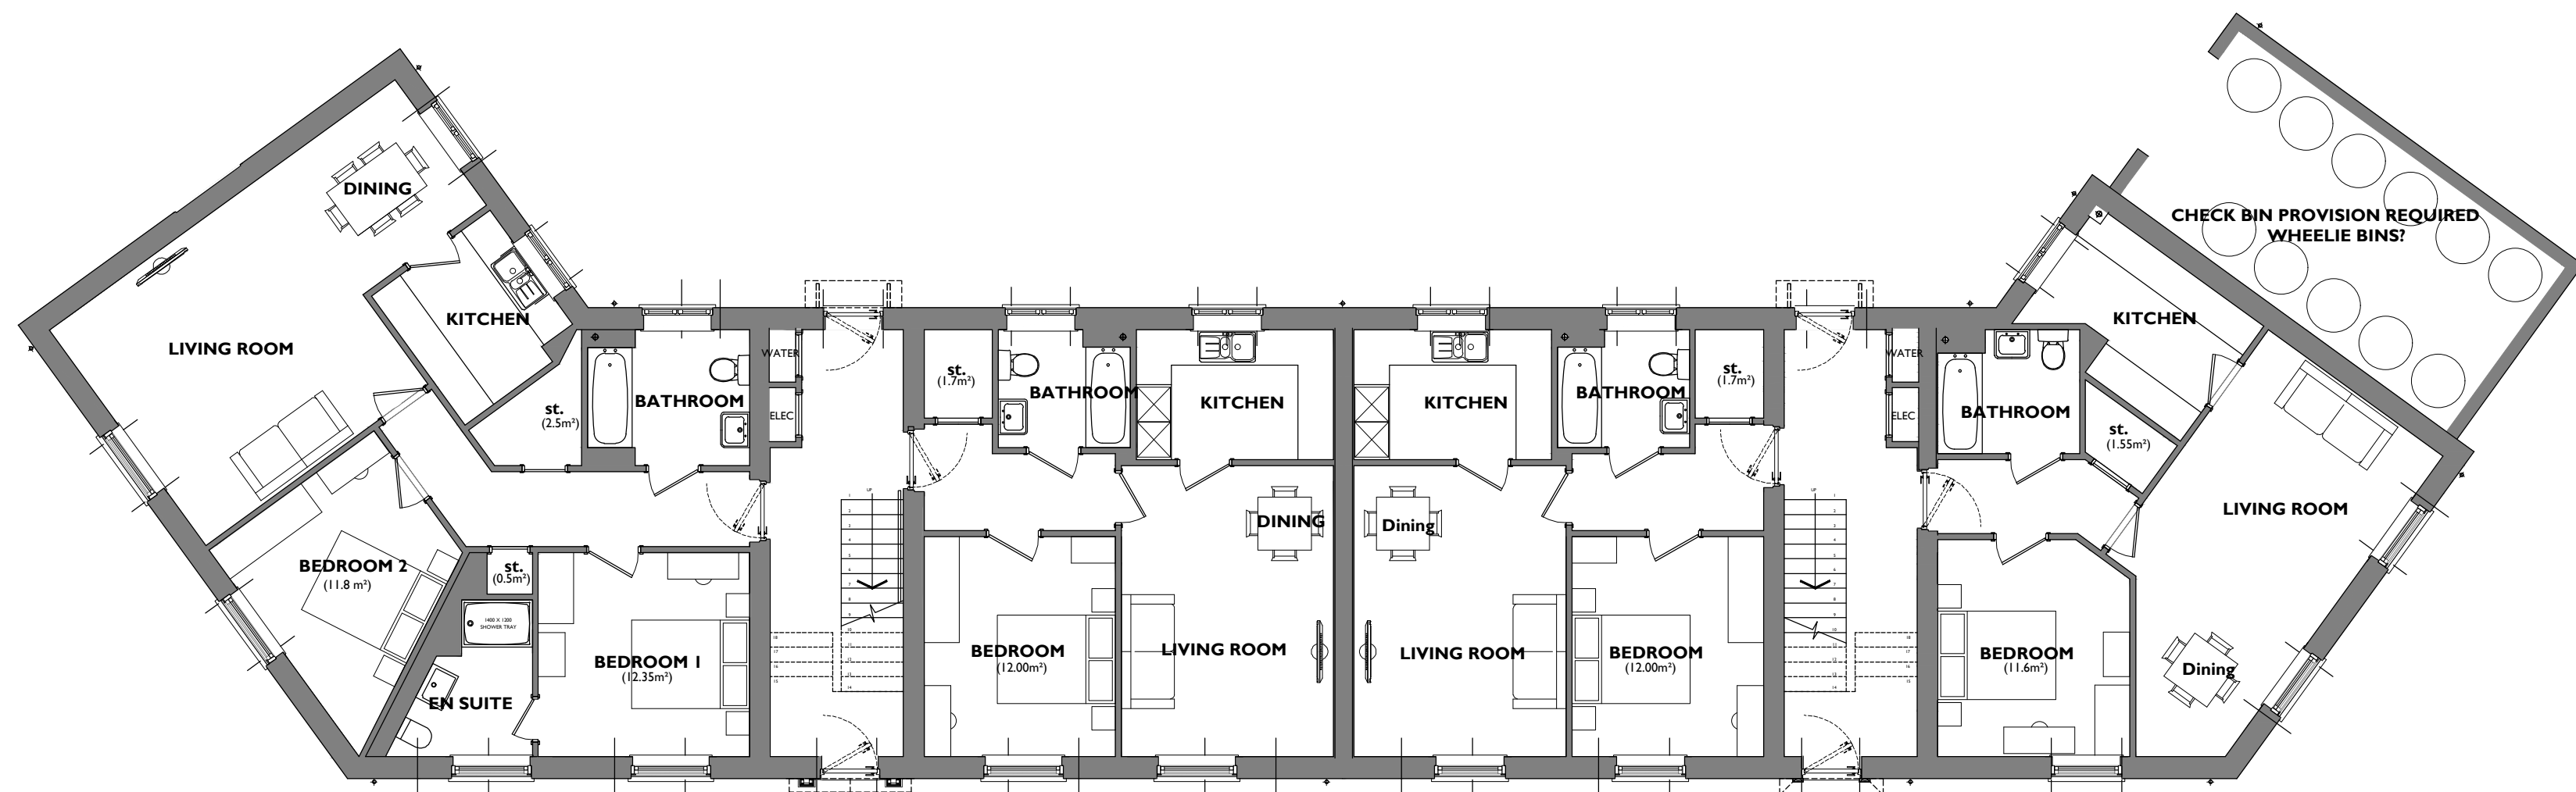

Ground Floor Plan

 

Welborne - Chesterfield

Drawing No. 148-158-P-001 - Ground and First Floor Plan - Rev -
Scale 1:100 at A2 - January 2026