




CG FRY & SON
BUILDERS

DEVELOPMENT ~ PARTNERSHIP HOUSING ~ CONTRACTING
C G Fry & Son Ltd. Litton Cheney Dorchester Dorset DT2 9AS
Tel: 01308 482000 Fax: 01308 482249 Email: eugene@cgfry.co.uk www.cgfry.co.uk



WELBORNE

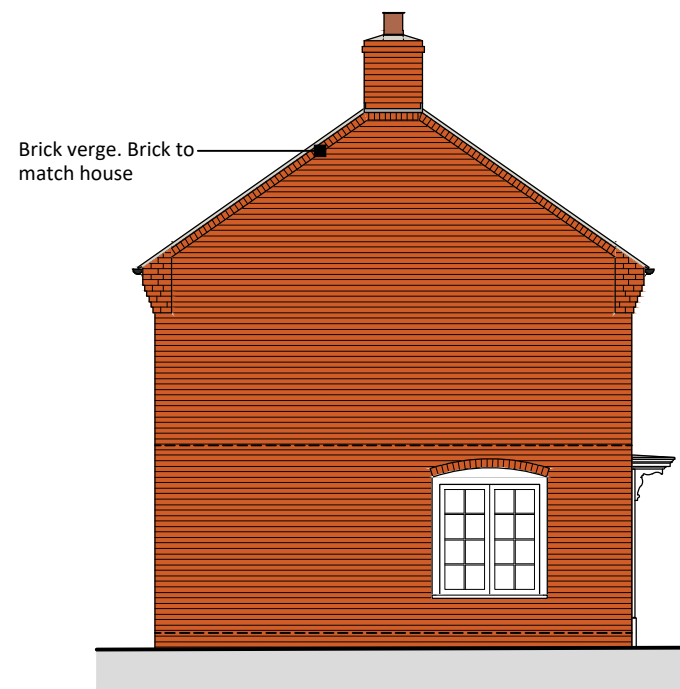


Side 2 Elevation



Front Elevation

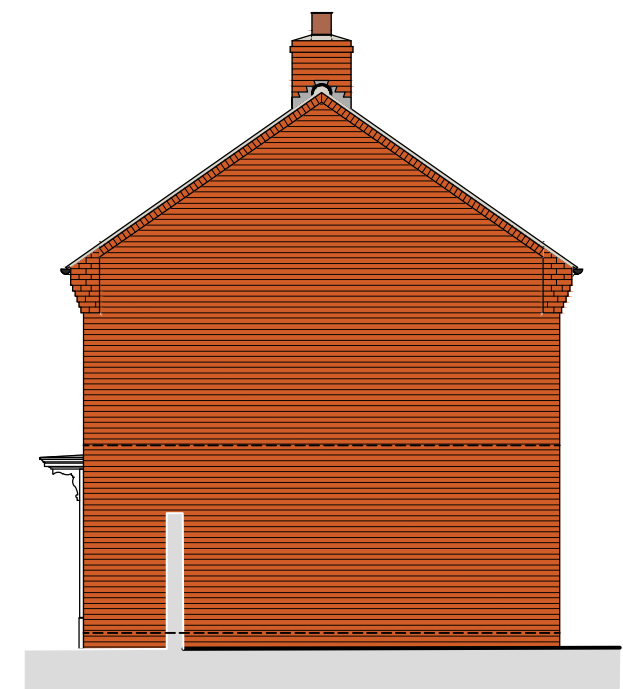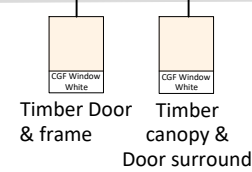

Side 1 Elevation

 

Welborne - Chesterfield

Drawing No. 179-P-002- Front and Side Elevations - Rev -
Scale 1:100 at A3 - November 2025