


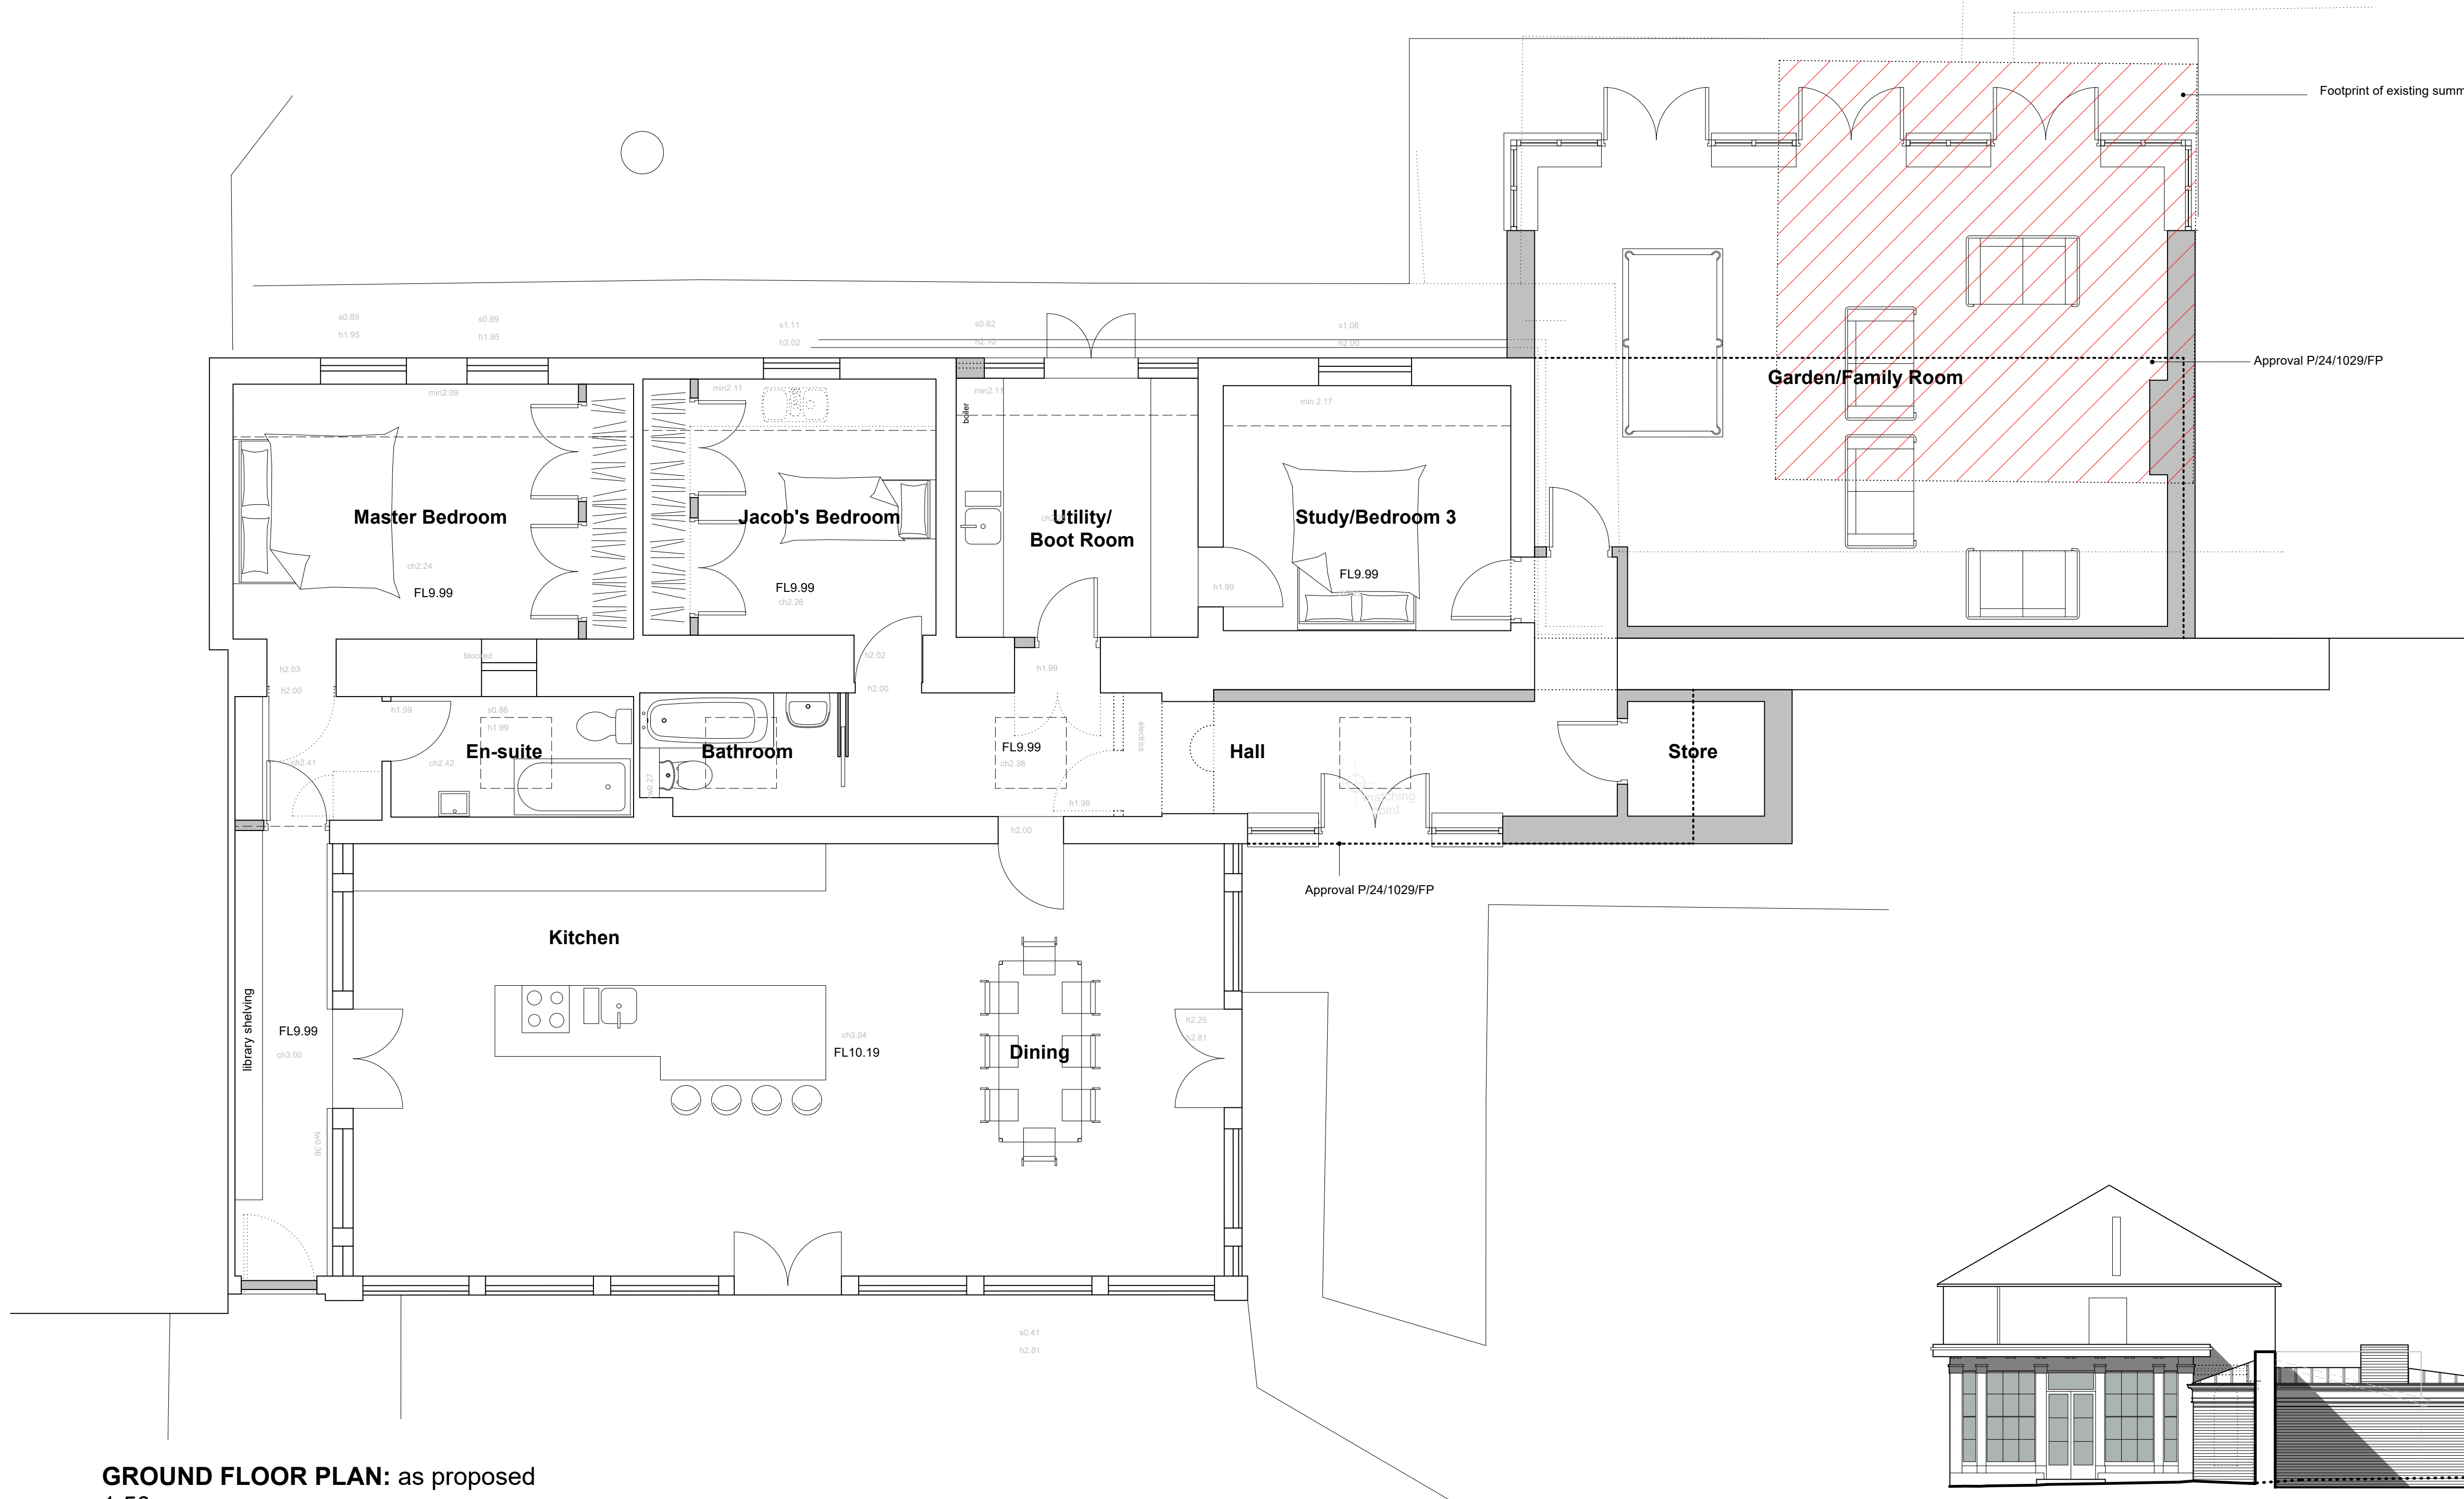
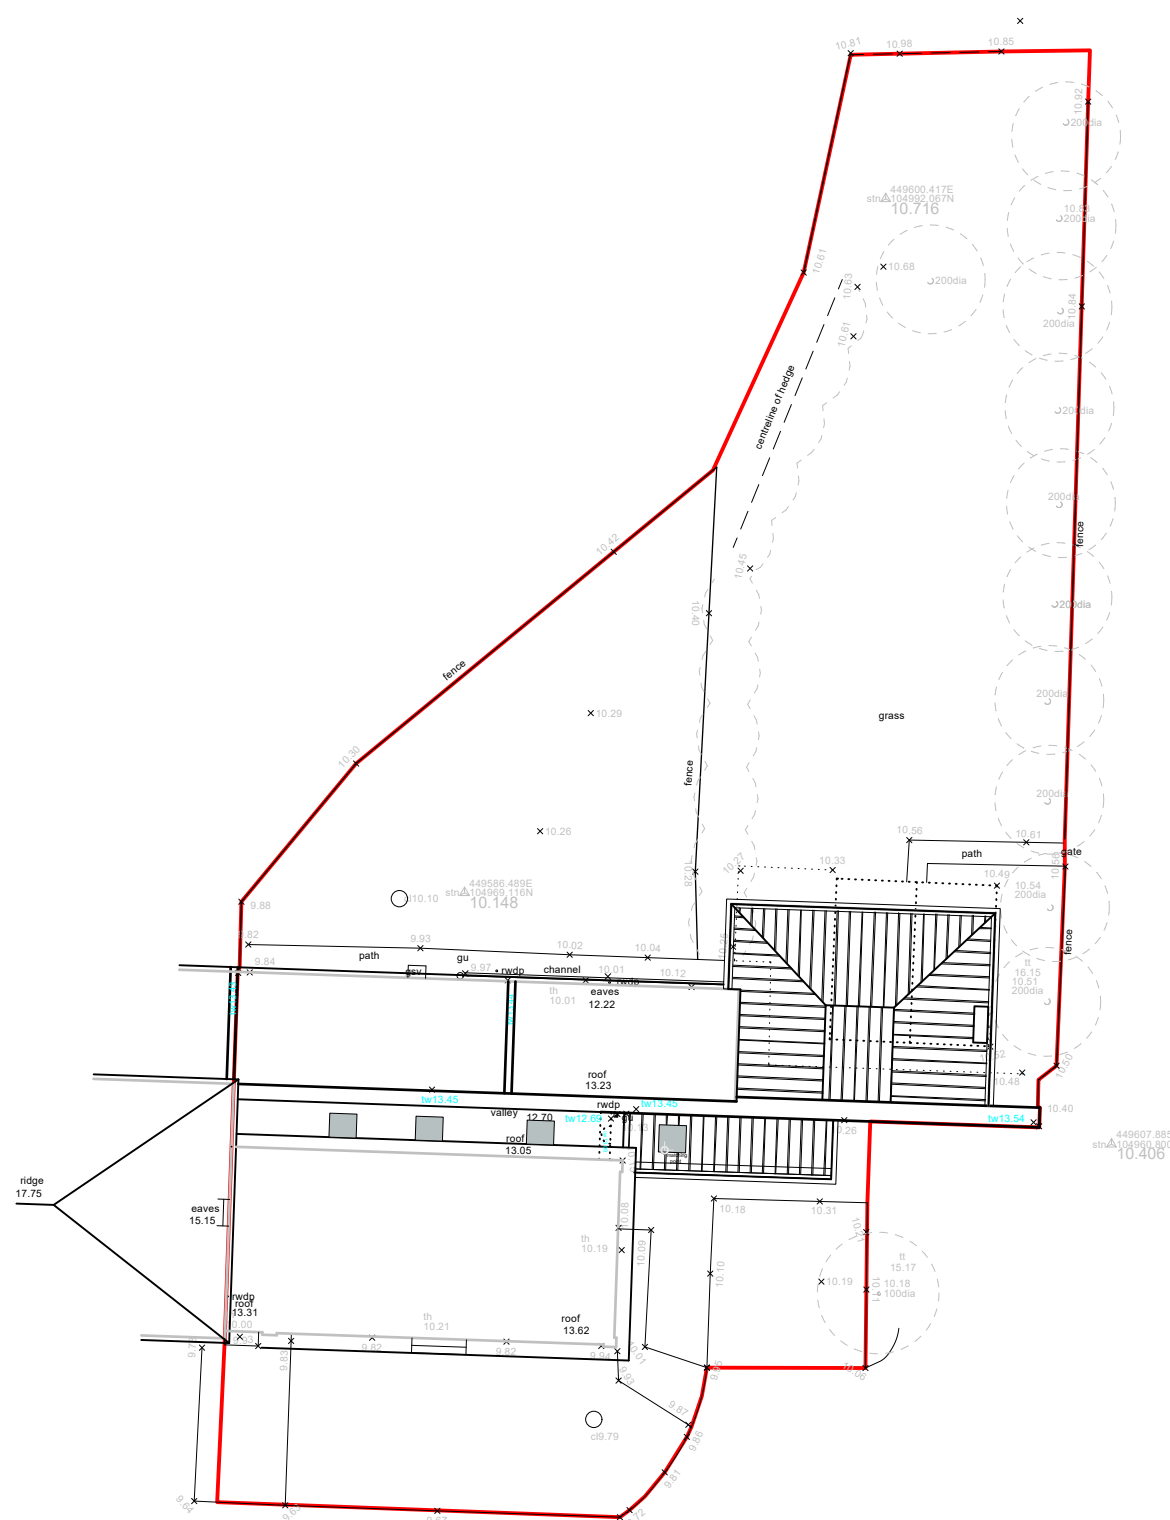


 


GROUND FLOOR PLAN: as proposed  
1:50

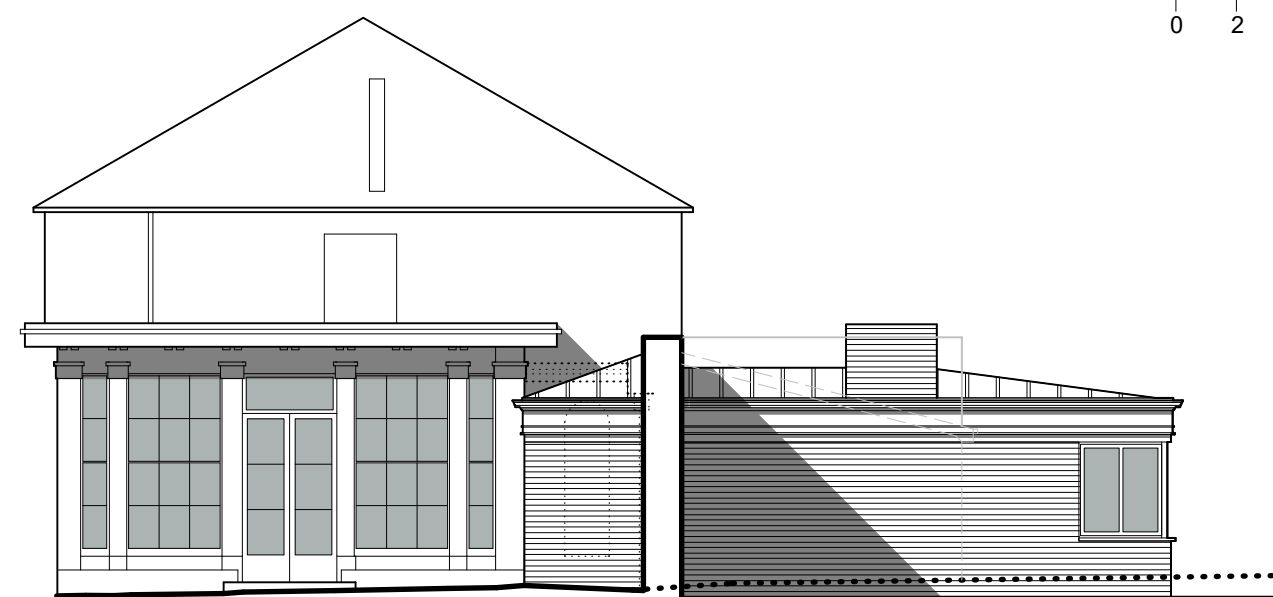

BLOCK PLAN: as proposed  
1:250

 

8.0m DATUM  
SIDE (East) ELEVATION: as proposed  
1:100

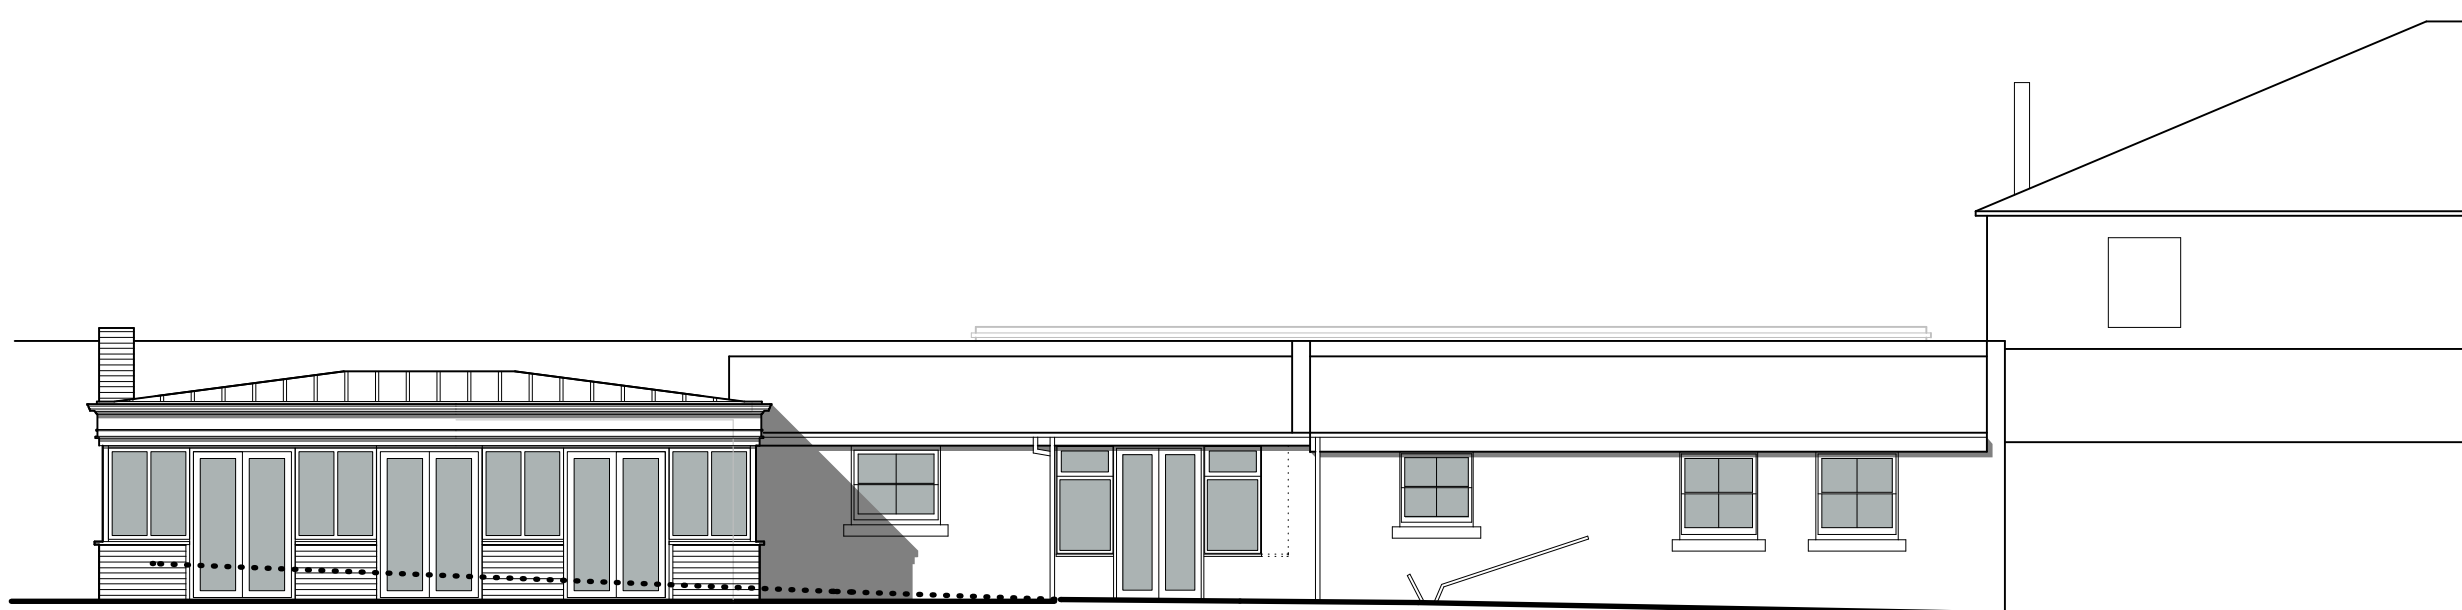

8.0m DATUM  
REAR (North) ELEVATION: as proposed  
1:100



8.0m DATUM  
FRONT (South) ELEVATION: as proposed  
1:100

Project  
The Orangery  
2 Hook Park Estate, Hook Park Road  
Warsash, Hants., SO31 9LH

Client  
Mr & Mrs Jones

Drawing:  
Plans & Elevations: as proposed

Scale:  
1:500/1:100/1:250 @ A1  
1:100/1:200/1:500 @ A3

Date:  
July 2026

Drawn:  
RMB

Drawing no:  
PA26-120:02

Rev:  
A

A: 8 Westcliff, Lee-on-the-Solent, Hants PO13 9J5  
T: 02392 56 66 40  
E: studio@plumarchitects.co.uk

plum  
architects