



CG FRY & SON  
BUILDERS


DEVELOPMENT ~ PARTNERSHIP HOUSING ~ CONTRACTING

C G Fry & Son Ltd. Litton Cheney Dorchester Dorset DT2 9AS  
Tel: 01308 482000 www.cgfry.co.uk


# WELBORNE



Rear Elevation

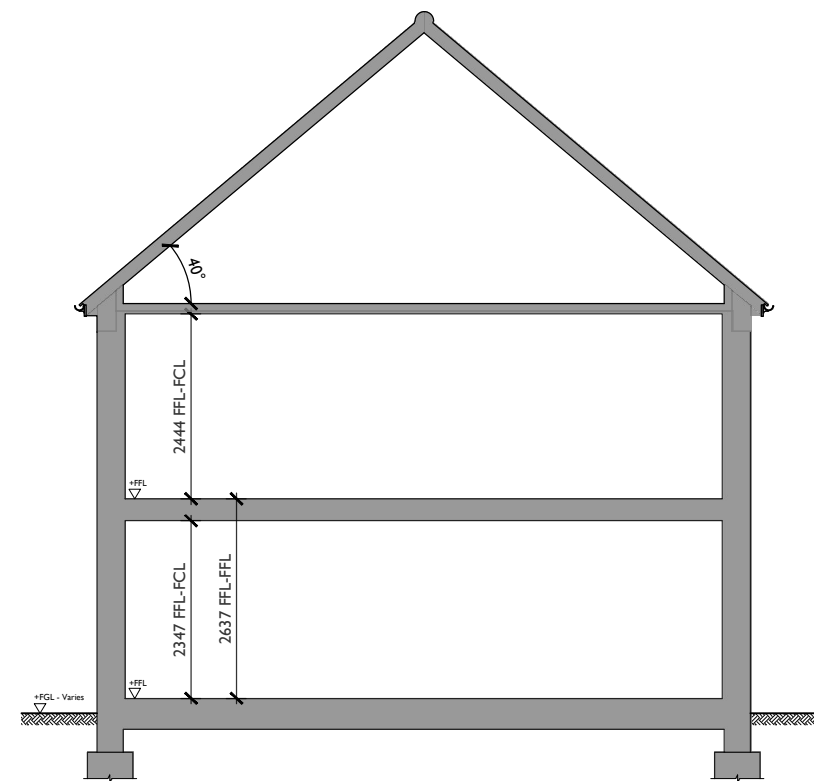

Section S3.3-Plot 131  
Truss Type C-40°

 

## Welborne - Chesterfield

Drawing No. 131-P-003- Rear Elevation and Section - Rev -  
Scale 1:100 at A3 - November 2025