



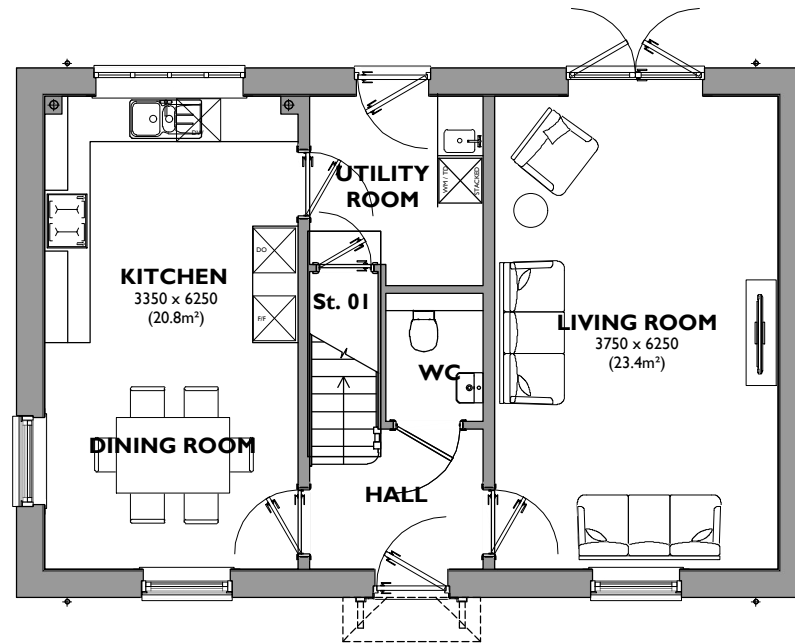

CG FRY & SON
B U I L D E R S

DEVELOPMENT ~ PARTNERSHIP HOUSING ~ CONTRACTING
C G Fry & Son Ltd. Litton Cheney Dorchester Dorset DT2 9AS
Tel: 01308 482000 www.cgfry.co.uk

WELBORNE

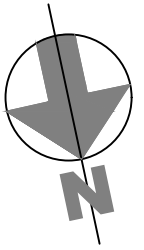


Plot 119

GROUND FLOOR


3-121 3B/6P

Ground Floor = 60.6m²
First Floor = 60.6m²
TOTAL = 121.2m²

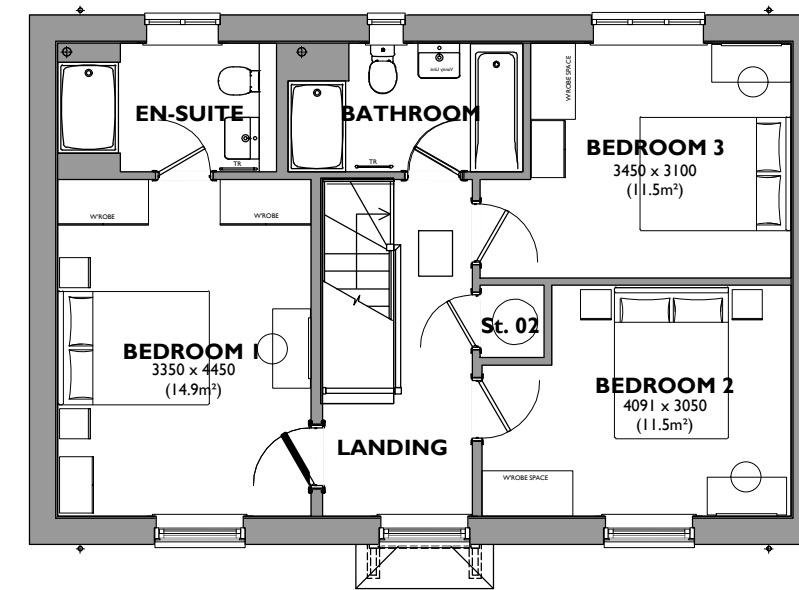

Plot 119

FIRST FLOOR

 

Welborne - Chesterfield

Drawing No. 119-P-001 - Ground and First Floor Plans - Rev -
Scale 1:100 at A3 - December 2025