




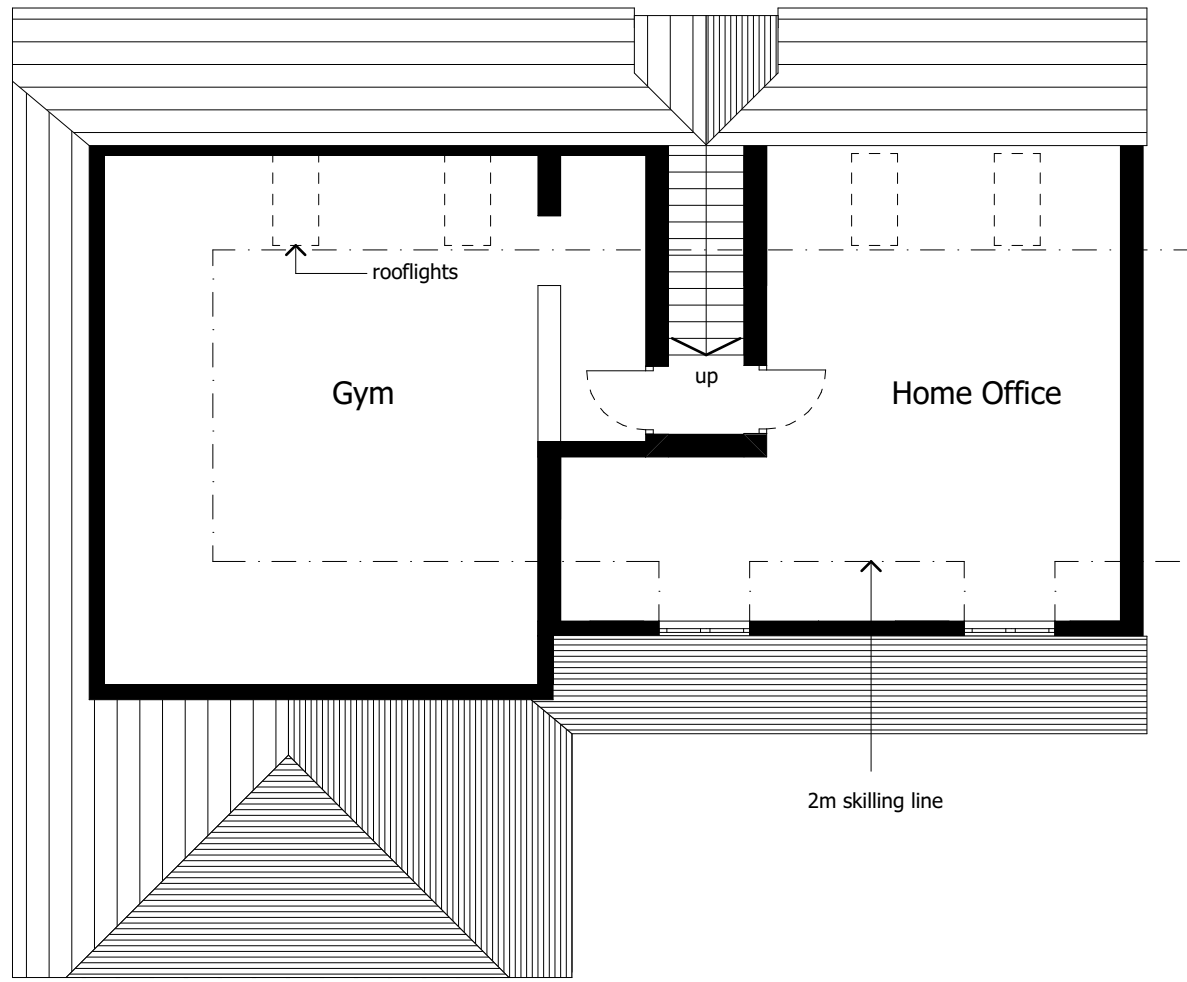


PROPOSED FIRST FLOOR PLAN [1:100]

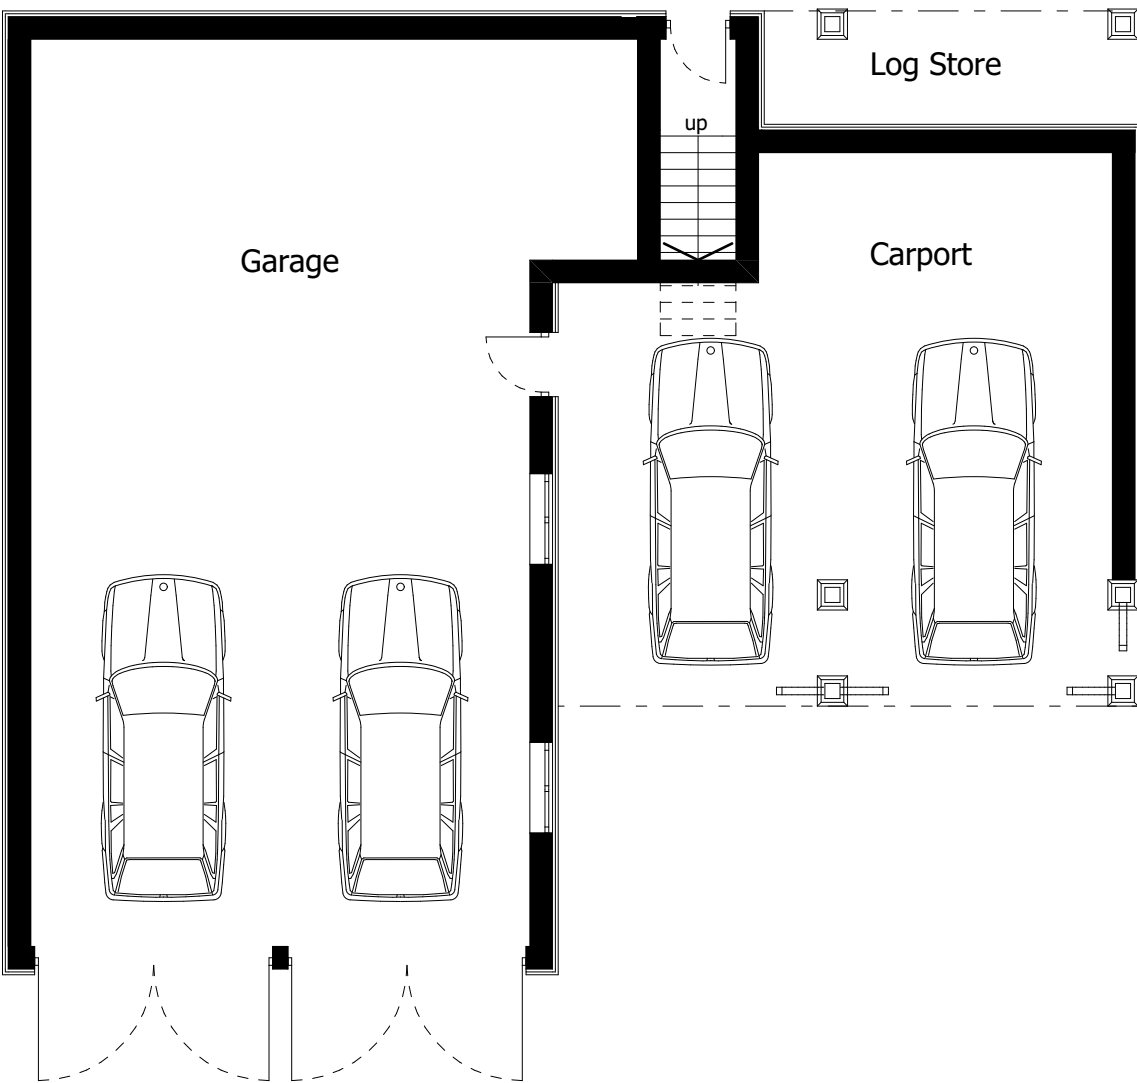


PROPOSED GROUND FLOOR PLAN [1:100]

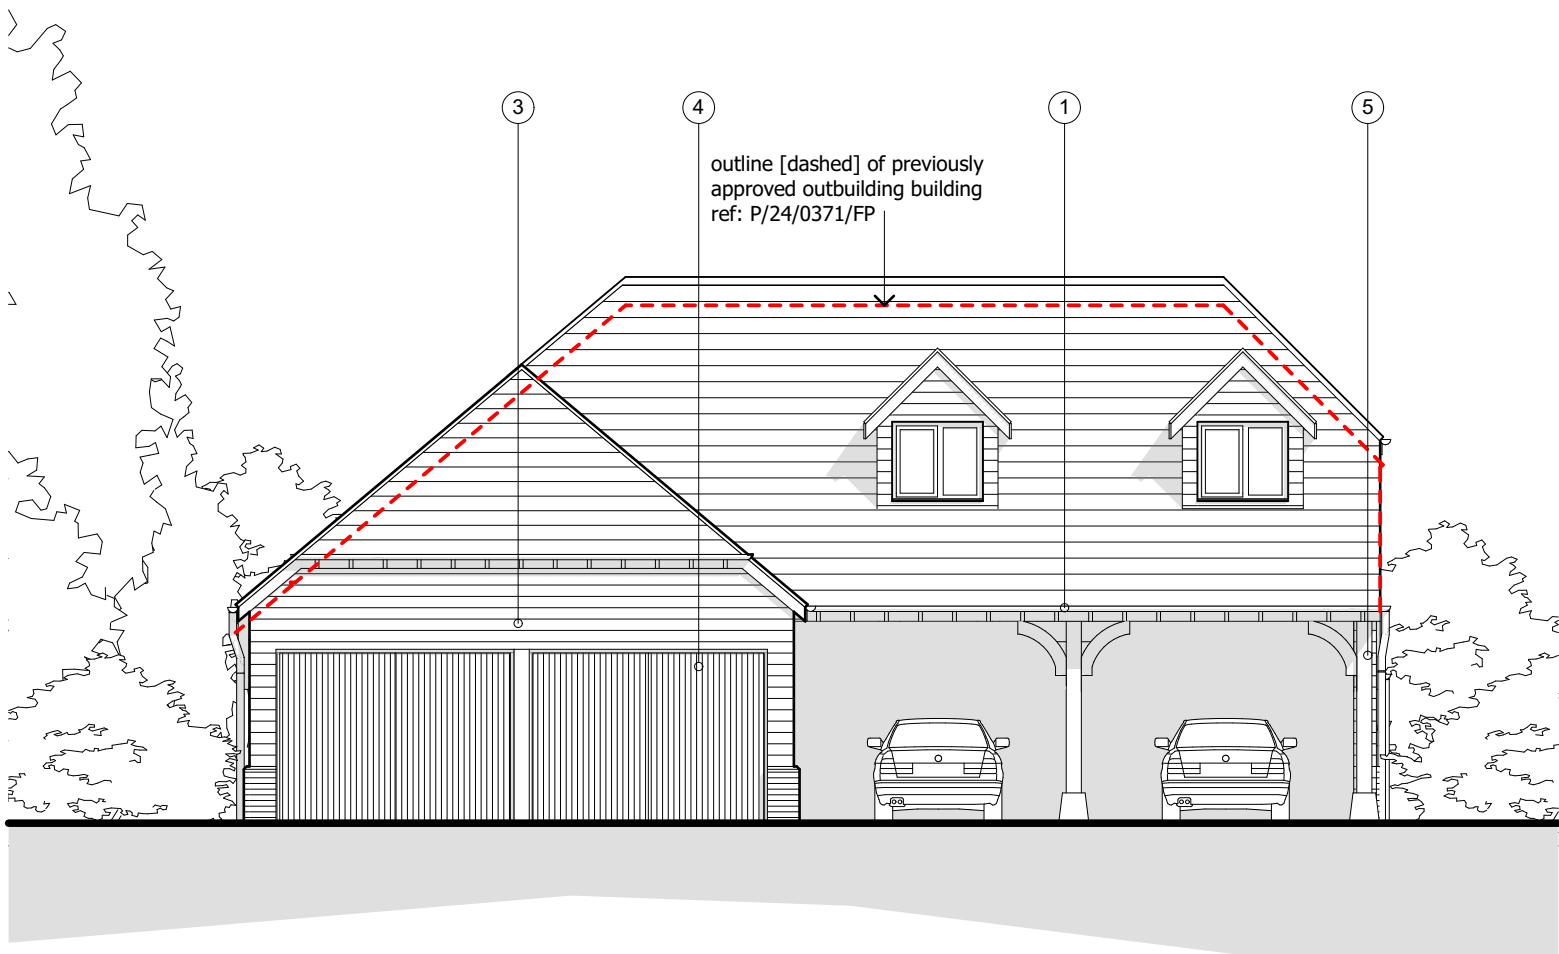


PROPOSED EAST [FRONT] ELEVATION [1:100]

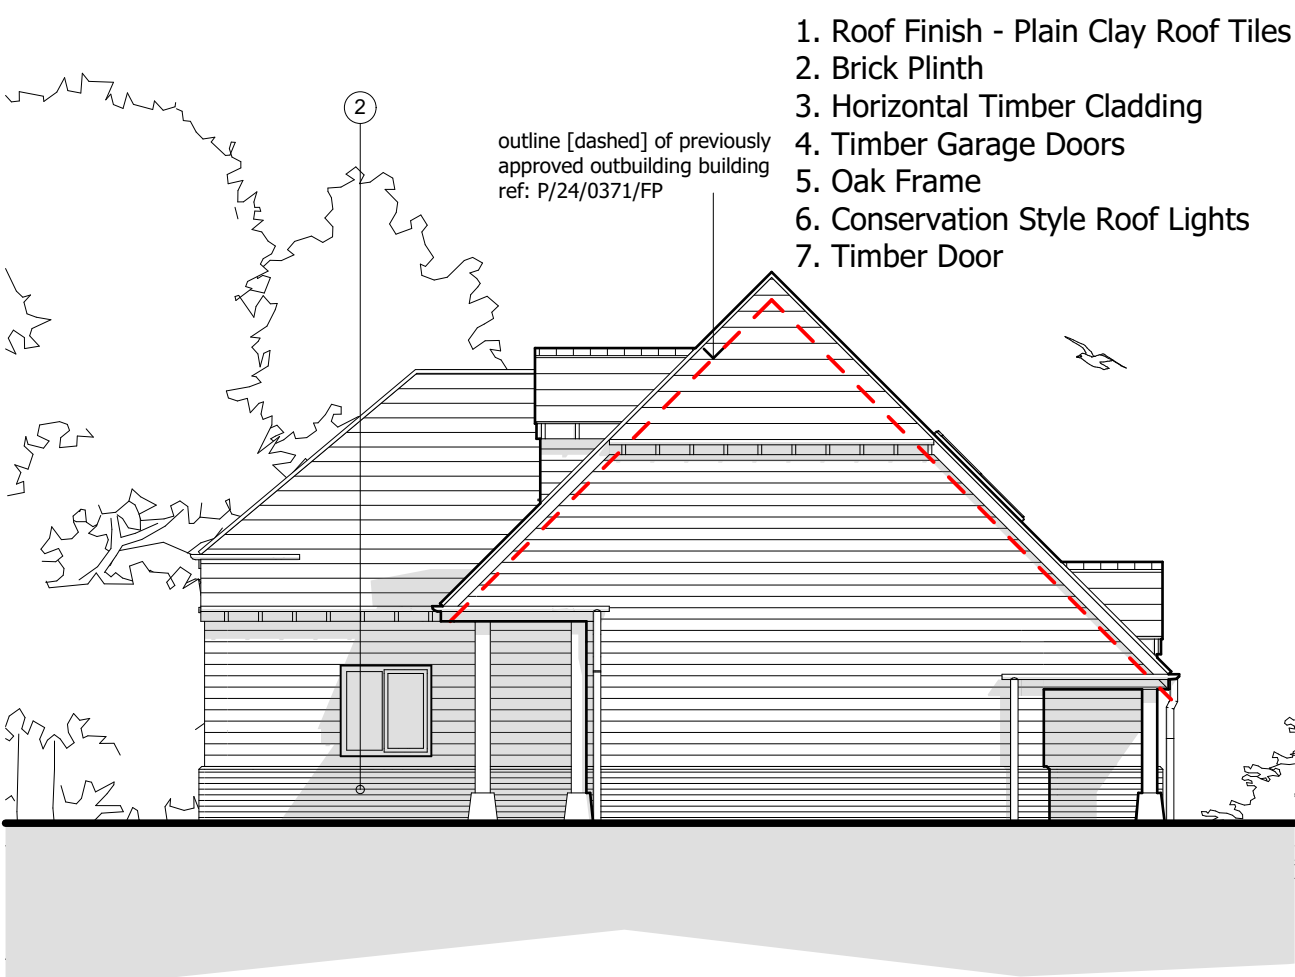

PROPOSED SIDE ELEVATION [1:100]

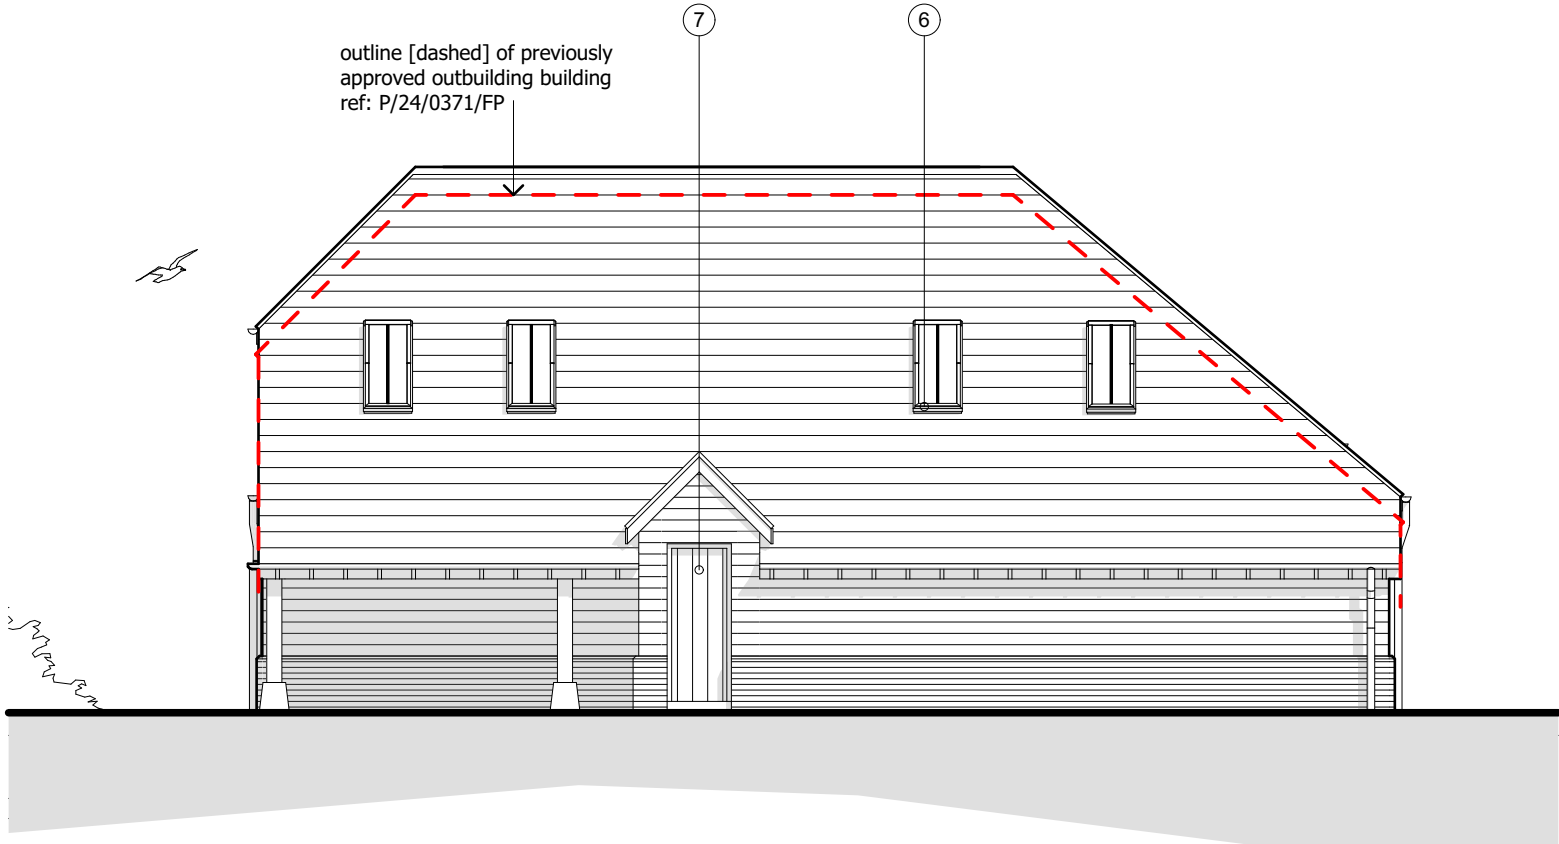

PROPOSED WEST [REAR] ELEVATION [1:100]

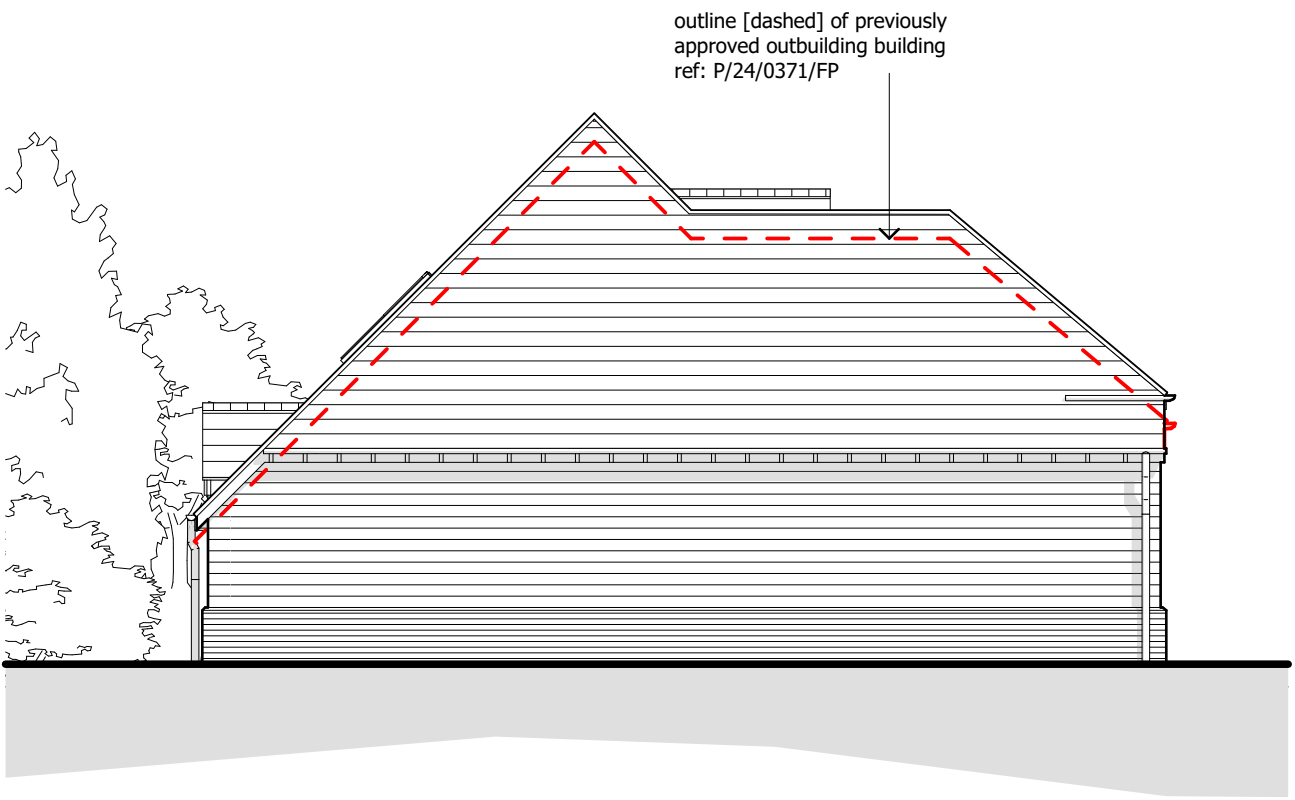

PROPOSED SIDE ELEVATION [1:100]

- MATERIALS KEY
1. Roof Finish - Plain Clay Roof Tiles
 2. Brick Plinth
 3. Horizontal Timber Cladding
 4. Timber Garage Doors
 5. Oak Frame
 6. Conservation Style Roof Lights
 7. Timber Door

REV	DESCRIPTION
A	Rooflights omitted
B	Ridge line raised

DATE	AUTHOR	CHK'D
25/06/24	CW	
25/08/26	CW	

NOTES

DATE
AUGUST 2026
SCALE @ A2
1:100

AUTHOR
CW
CHECKED BY

PROJECT
Proposed Outbuilding at 159 Botley Road, Swanwick,
Southampton

CLIENT
Mr A Lane

STATUS

FOR PLANNING

DRAWING

PROPOSED PLANS & ELEVATIONS

PROJECT NO.
610

DRAWING NO.
102

REV.
B

