





CG FRY & SON
B U I L D E R S

DEVELOPMENT ~ PARTNERSHIP HOUSING ~ CONTRACTING
C G Fry & Son Ltd. Litton Cheney Dorchester Dorset DT2 9AS
Tel: 01308 482000 www.cgfry.co.uk

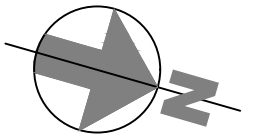


WELBORNE

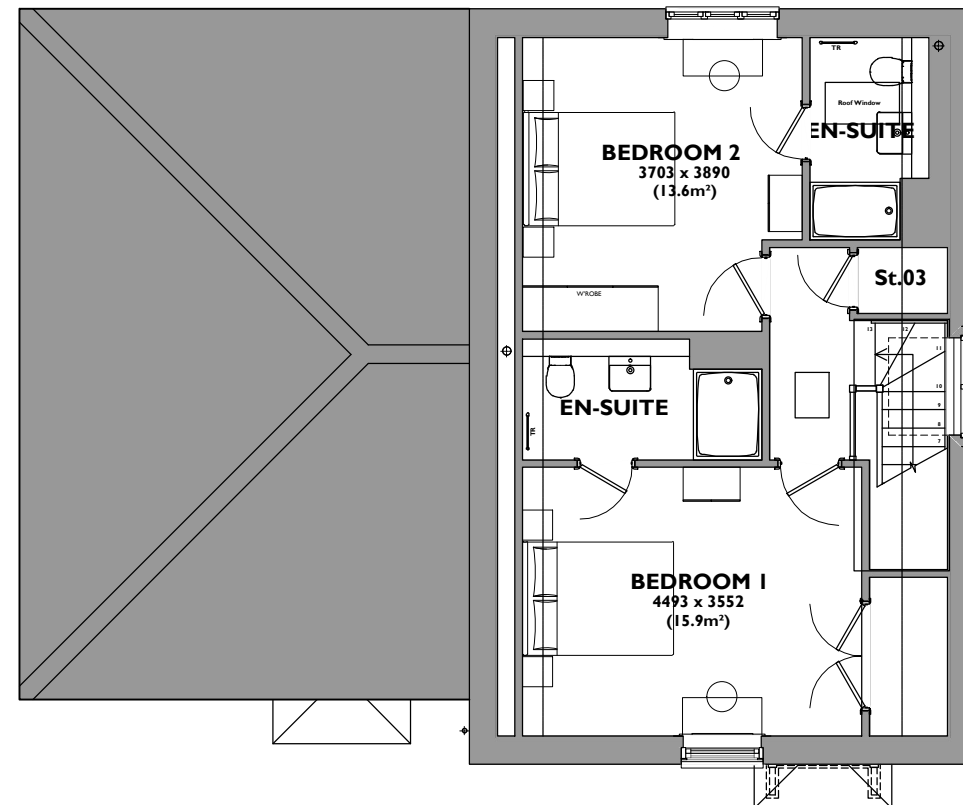

Plot 127

SECOND FLOOR

 

Welborne - Chesterfield

Drawing No. 127-128-P-002 - Second Floor Plan - Rev -
Scale 1:100 at A3 - December 2025