



CG FRY & SON
BUILDERS

DEVELOPMENT ~ PARTNERSHIP HOUSING ~ CONTRACTING


C G Fry & Son Ltd. Litton Cheney Dorchester Dorset DT2 9AS
Tel: 01308 482000 www.cgfry.co.uk

WELBORNE




UPVC Door
Rear Elevation

UPVC Windows

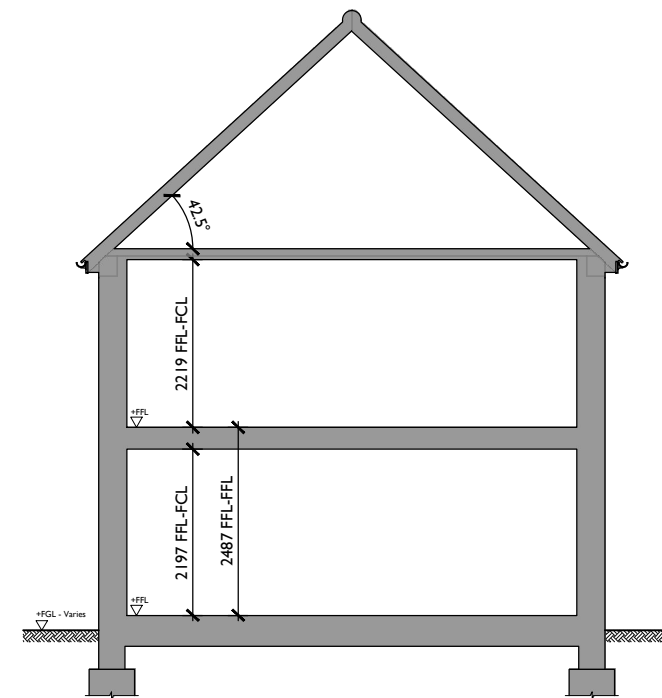

Section S2 - Plot 167
Truss Type A-42.5°

 

Welborne - Chesterfield

Drawing No. 167-P-003- Rear Elevation and Section - Rev -
Scale 1:100 at A3 - November 2025