



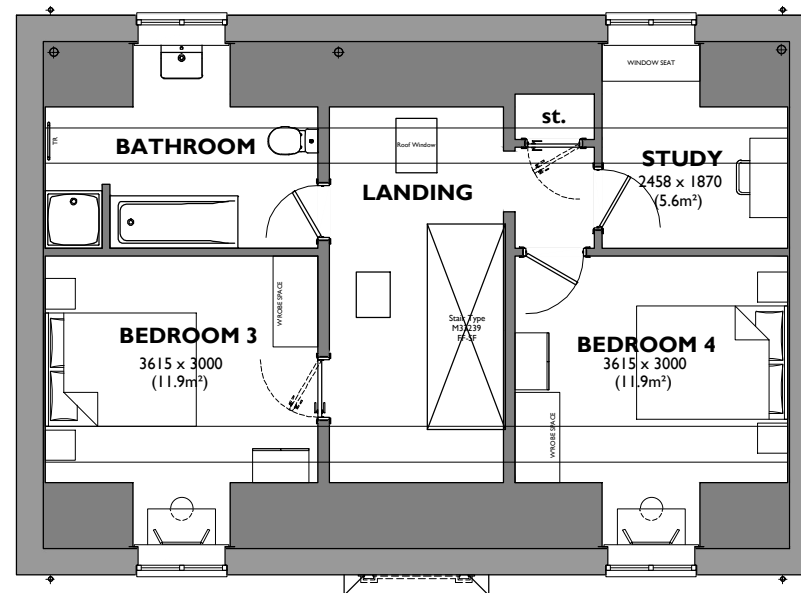


CG FRY & SON
B U I L D E R S

DEVELOPMENT ~ PARTNERSHIP HOUSING ~ CONTRACTING
C G Fry & Son Ltd. Litton Cheney Dorchester Dorset DT2 9AS
Tel: 01308 482000 www.cgfry.co.uk

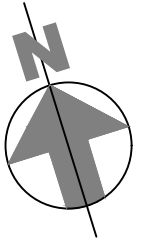

SECOND FLOOR

 

Welborne - Chesterfield
Drawing No. 144-P-002 - Second Floor Plan - Rev -
Scale 1:100 at A3 - November 2025