



CG FRY & SON
BUILDERS


DEVELOPMENT ~ PARTNERSHIP HOUSING ~ CONTRACTING

C G Fry & Son Ltd. Litton Cheney Dorchester Dorset DT2 9AS
Tel: 01308 482000 www.cgfry.co.uk

WELBORNE



Rear Elevation

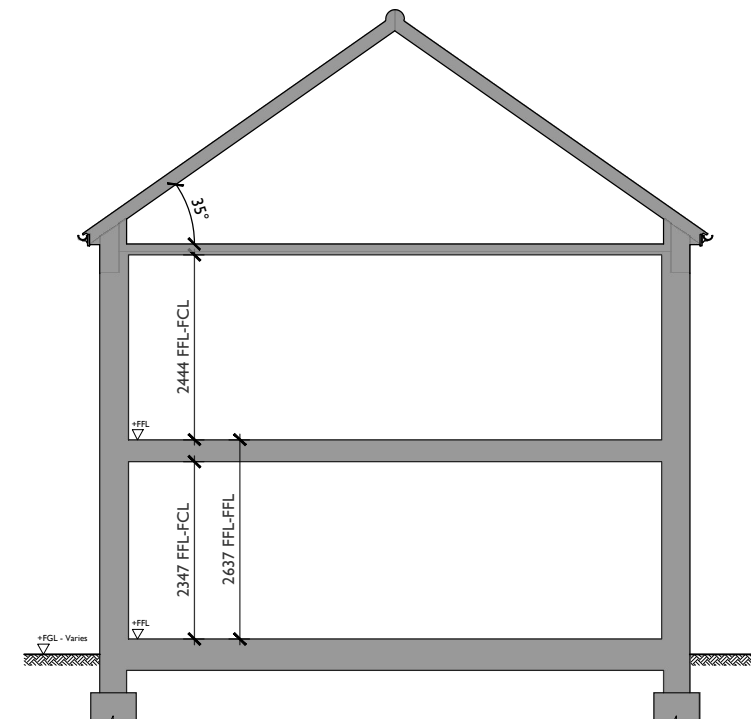

Section S3.3-Plot 175
Truss Type E-35°

Welborne - Chesterfield

Drawing No. 175-P-003- Rear Elevation and Section - Rev -
Scale 1:100 at A3 - December 2025