





**CG FRY & SON**  
**B U I L D E R S**

DEVELOPMENT ~ PARTNERSHIP HOUSING ~ CONTRACTING  
C G Fry & Son Ltd. Litton Cheney Dorchester Dorset DT2 9AS  
Tel: 01308 482000 www.cgfry.co.uk

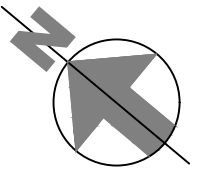


# WELBORNE

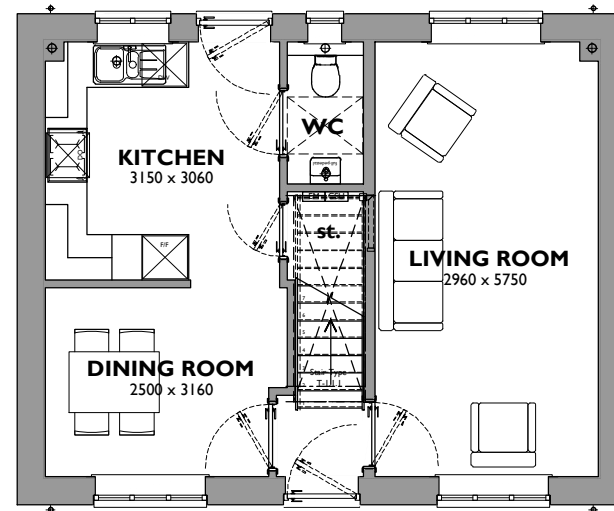


**GROUND FLOOR**

145  
2-84 - 2Bed  
Ground Floor = 42m<sup>2</sup>  
First Floor = 42m<sup>2</sup>  
TOTAL = 84m<sup>2</sup>

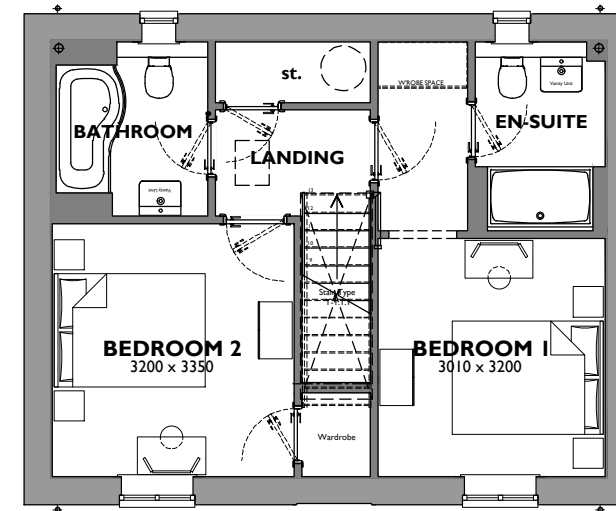

**FIRST FLOOR**

 

## Welborne - Chesterfield

Drawing No. 145-P-001 - Ground and First Floor Plans - Rev -  
Scale 1:100 at A3 - November 2025