





CG FRY & SON
B U I L D E R S

DEVELOPMENT ~ PARTNERSHIP HOUSING ~ CONTRACTING
C G Fry & Son Ltd. Litton Cheney Dorchester Dorset DT2 9AS
Tel: 01308 482000 www.cgfry.co.uk

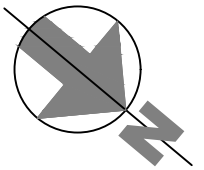


WELBORNE

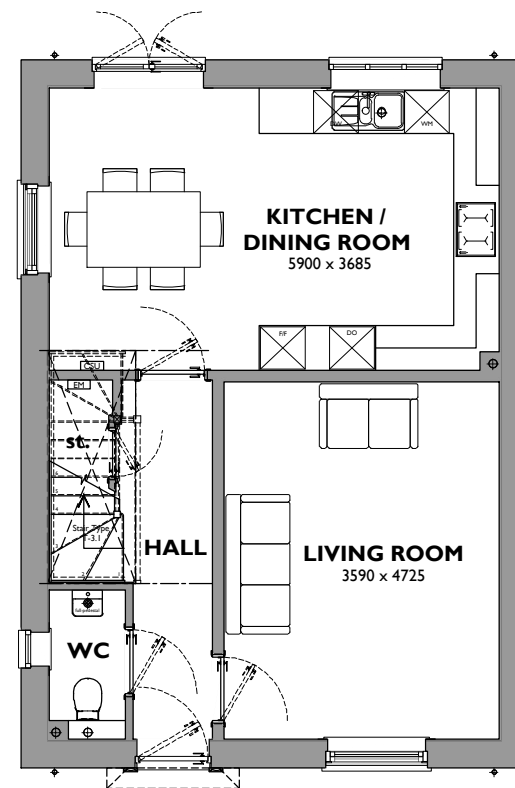


GROUND FLOOR

168
3-103 - 3Bed
Ground Floor = 51.23m²
First Floor = 51.23m²
TOTAL = 102.46m²

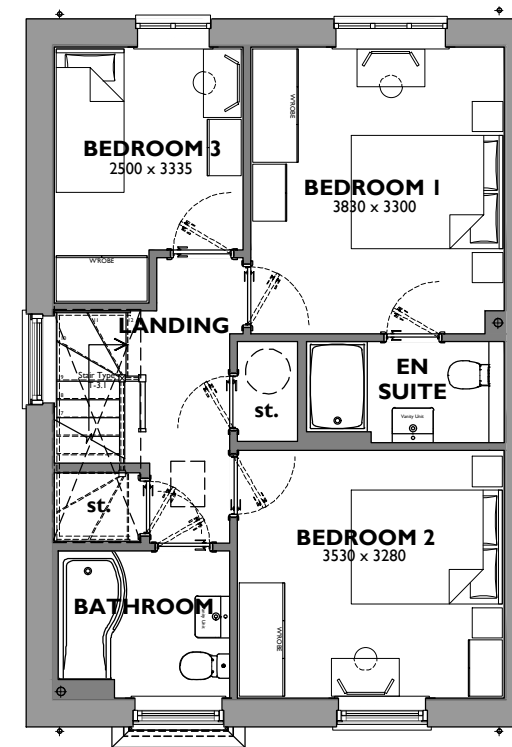

FIRST FLOOR

168

 

Welborne - Chesterfield

Drawing No. 168-P-001 - Ground and First Floor Plans - Rev -
Scale 1:100 at A3 - November 2025