





West (Front) Elevation - As Proposed





East (Rear) Elevation - As Proposed

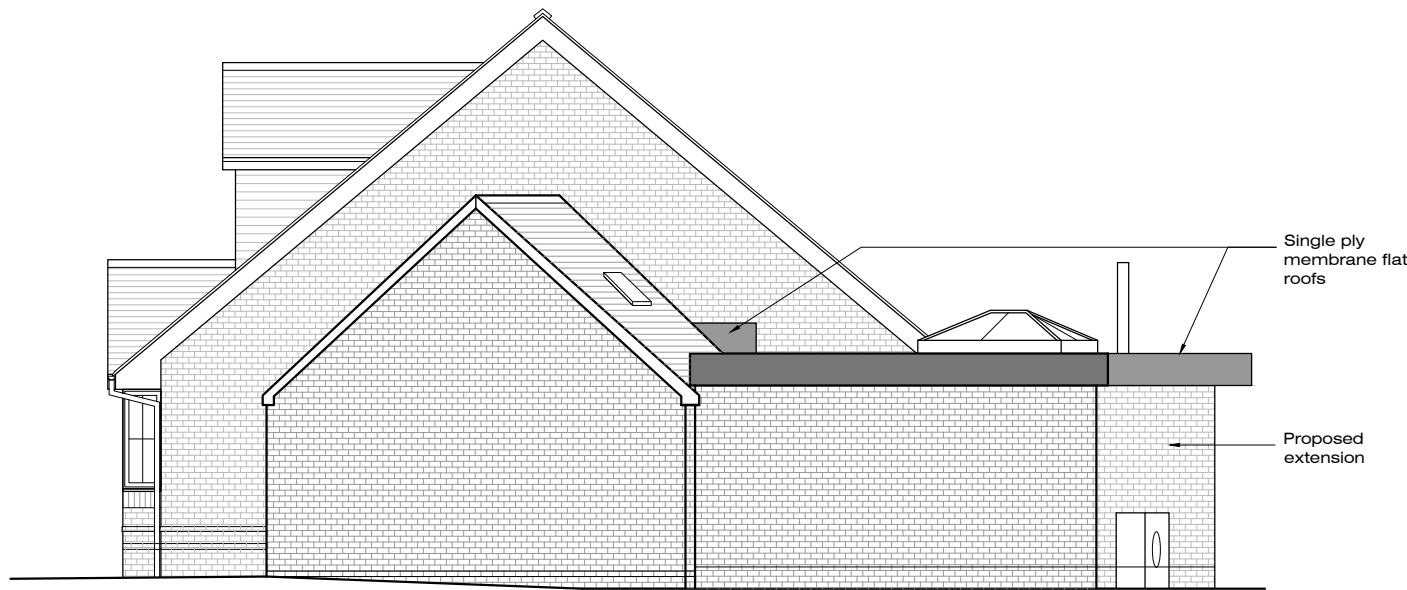

South (Side) Elevation - As Proposed

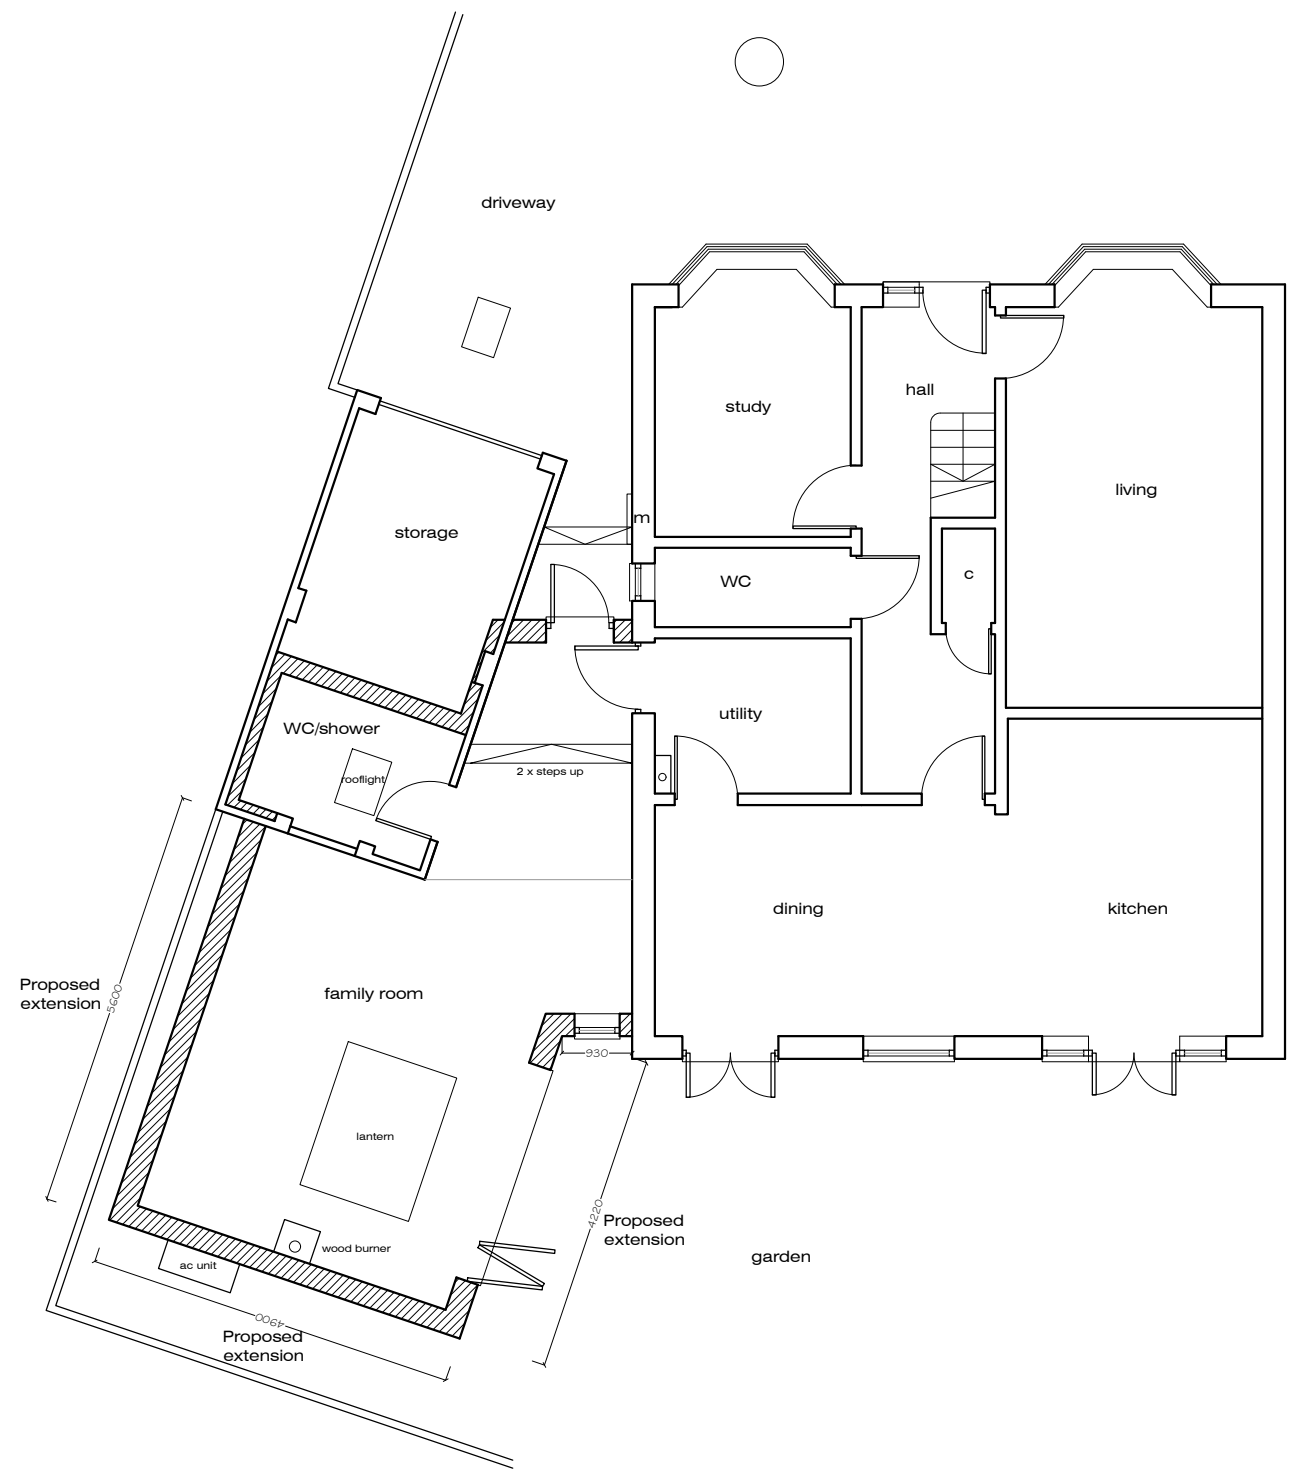

Ground Floor Plan - As Proposed

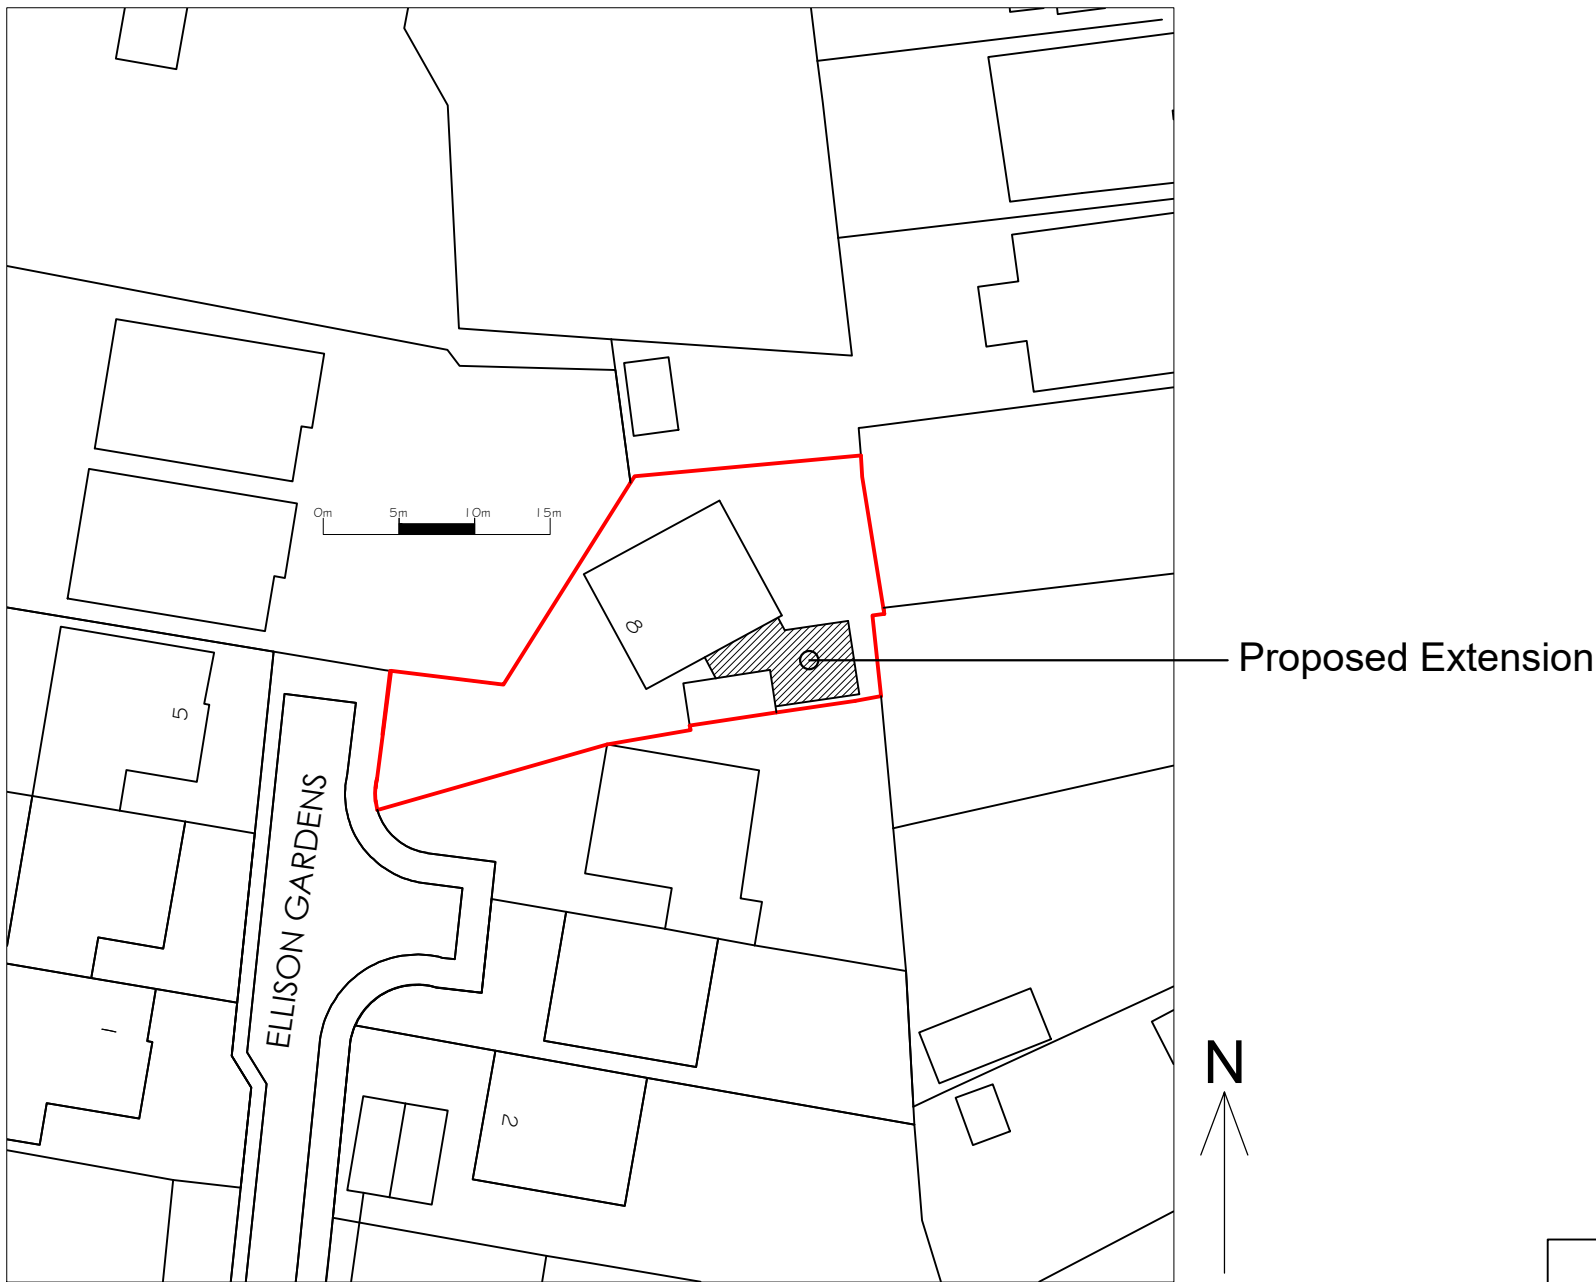 

Block Plan - As Proposed 1:500

-	Issued for Planning Application	NJ	12-08-26
Rev.		By	Date

Wildern Architecture Ltd
The Hawthorns, 105 Dibles Road,
Warsash, Southampton, SO31 9JL
07920 260758
Project
8 Ellison Gardens, Fareham,
PO14 1RQ
Client
Mr and Mrs B Bond

Title Plans & Elevations - As Proposed			
Date	Aug 26	Drawn By	NJ
Job No.	Drawing No.	Scale	Revision
W26-003	101	1:100 /500@A1	-