



CG FRY & SON
BUILDERS

DEVELOPMENT ~ PARTNERSHIP HOUSING ~ CONTRACTING

C G Fry & Son Ltd. Litton Cheney Dorchester Dorset DT2 9AS
Tel: 01308 482000 www.cgfry.co.uk


WELBORNE




Rear Elevation

UPVC White Door

UPVC
White Windows

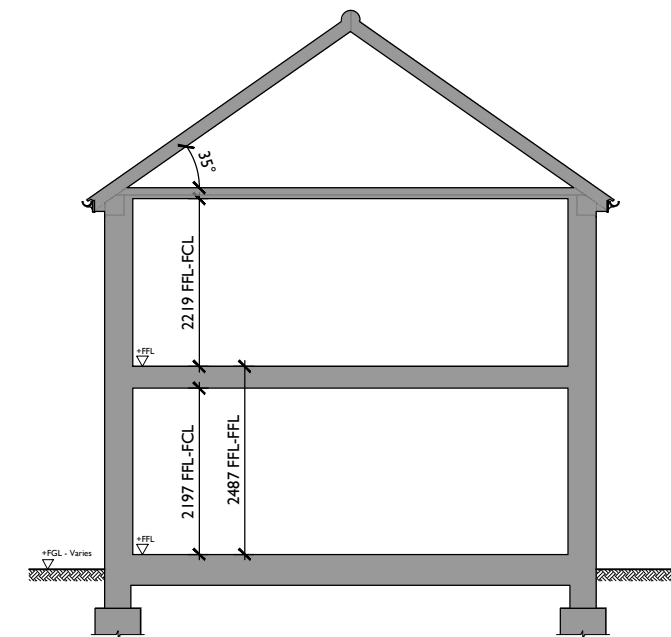

Section S2 - Plot
129-130
Truss Type A-35°

 

Welborne - Chesterfield

Drawing No. 129-130-P-003- Rear Elevation and Section - Rev -
Scale 1:100 at A3 - November 2025