



CG FRY & SON
BUILDERS

DEVELOPMENT ~ PARTNERSHIP HOUSING ~ CONTRACTING


C G Fry & Son Ltd. Litton Cheney Dorchester Dorset DT2 9AS
Tel: 01308 482000 www.cgfry.co.uk

WELBORNE




UPVC Door
Rear Elevation

UPVC Windows

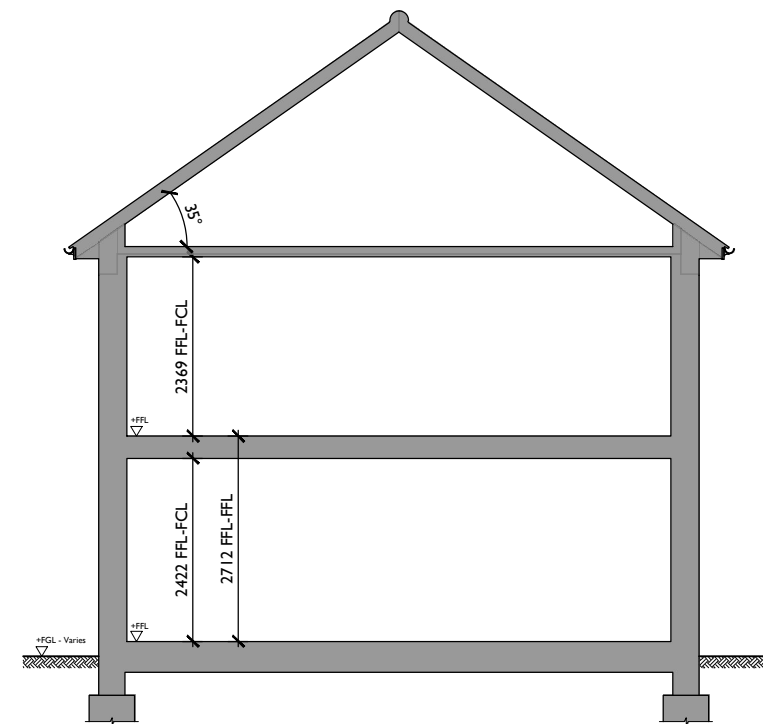

Section S4.2-Plot 159
Truss Type E-35°

 

Welborne - Chesterfield

Drawing No. 159-P-003- Rear Elevation and Section - Rev -
Scale 1:100 at A3 - November 2025