





CG FRY & SON
B U I L D E R S

DEVELOPMENT ~ PARTNERSHIP HOUSING ~ CONTRACTING
C G Fry & Son Ltd. Litton Cheney Dorchester Dorset DT2 9AS
Tel: 01308 482000 www.cgfr.co.uk

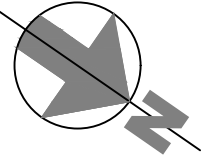


WELBORNE

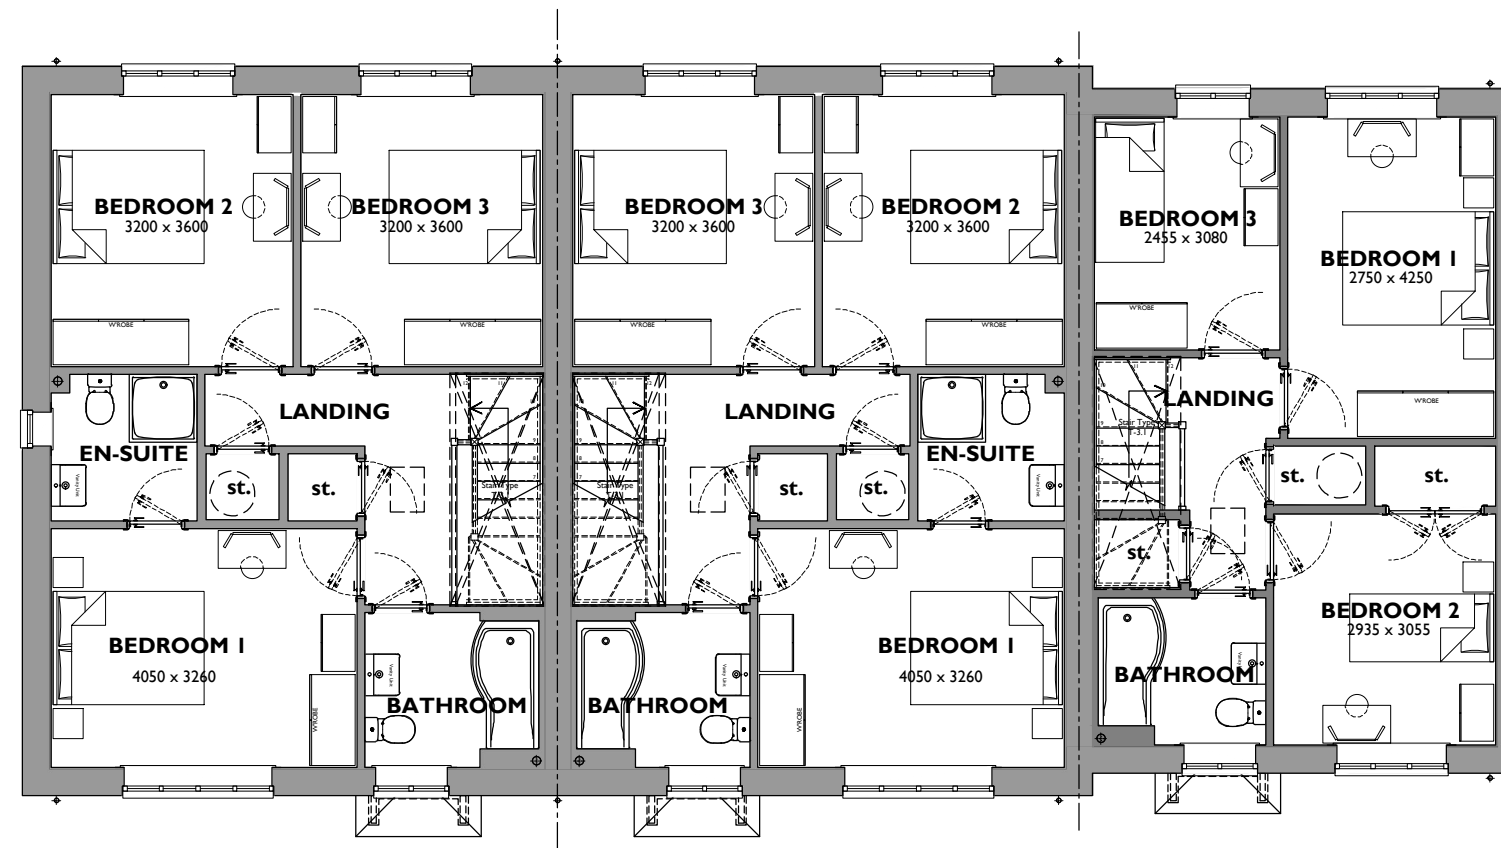

FIRST FLOOR
165

FIRST FLOOR
164

FIRST FLOOR
163

 

Welborne - Chesterfield
Drawing No. 163-165-P-002 - First Floor Plans - Rev -
Scale 1:100 at A3 - November 2025