



CG FRY & SON
B U I L D E R S


DEVELOPMENT ~ PARTNERSHIP HOUSING ~ CONTRACTING

C G Fry & Son Ltd. Litton Cheney Dorchester Dorset DT2 9AS
Tel: 01308 482000 www.cgfry.co.uk


WELBORNE



Rear Elevation

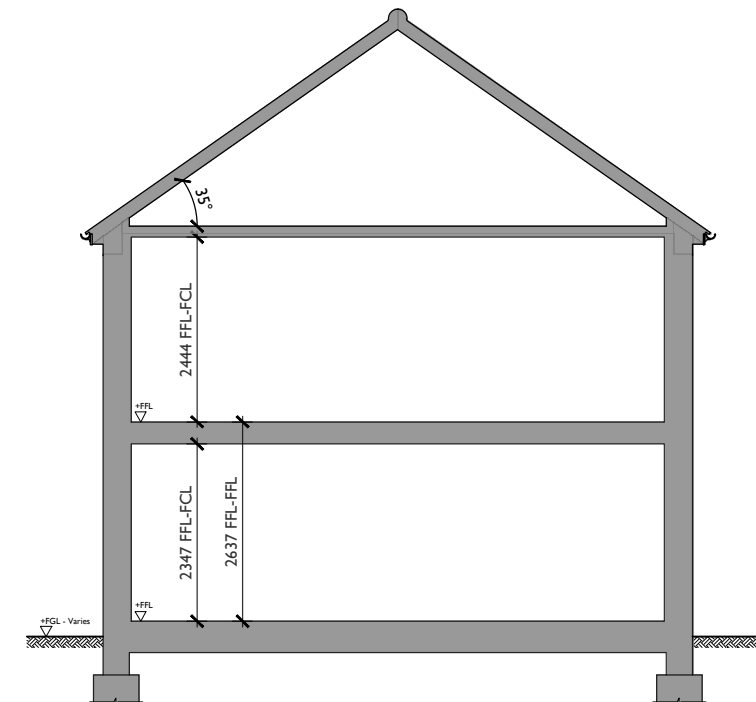

Section S3.3-Plot 029
Truss Type B-35°

 

Welborne - Chesterfield

Drawing No. 114-P-003- Rear Elevation and Section - Rev -
Scale 1:100 at A3 - November 2025