



CG FRY & SON
B U I L D E R S


DEVELOPMENT ~ PARTNERSHIP HOUSING ~ CONTRACTING

C G Fry & Son Ltd. Litton Cheney Dorchester Dorset DT2 9AS
Tel: 01308 482000 www.cgfry.co.uk


WELBORNE



Rear Elevation

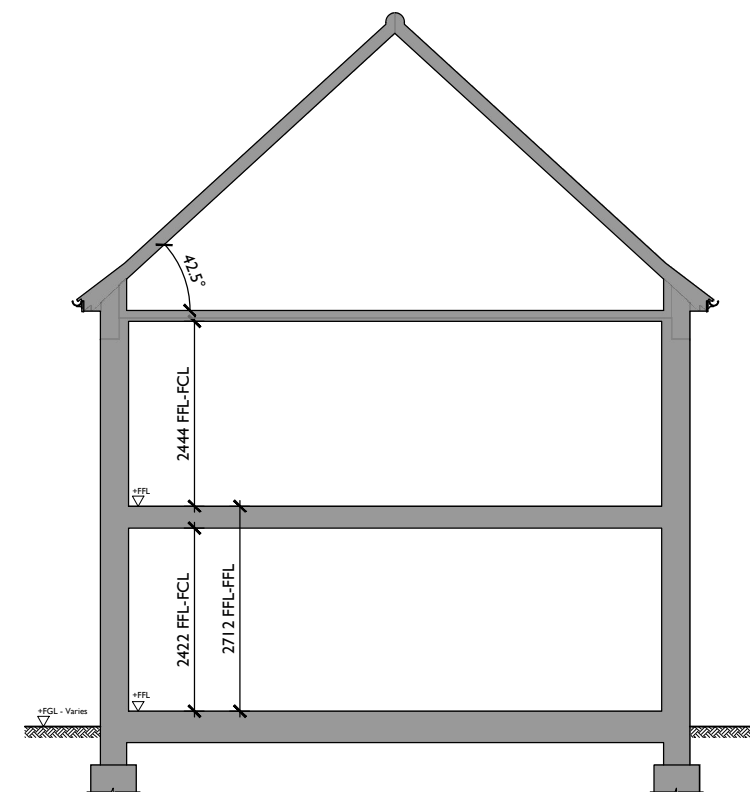

Section S4.3-Plot 118
Truss Type G-42.5°

 

Welborne - Chesterfield

Drawing No. 118-P-003- Rear Elevation and Section - Rev -
Scale 1:100 at A3 - December 2025