




**CG FRY & SON**  
**B U I L D E R S**

DEVELOPMENT ~ PARTNERSHIP HOUSING ~ CONTRACTING

C G Fry & Son Ltd. Litton Cheney Dorchester Dorset DT2 9AS  
Tel: 01308 482000 www.cgfry.co.uk


# WELBORNE

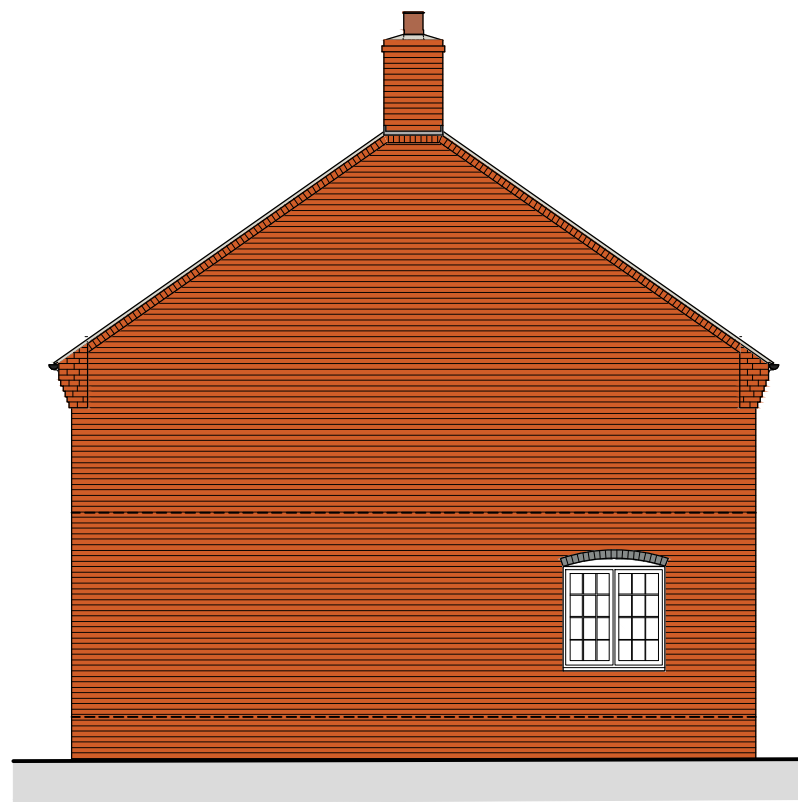


Side 2 Elevation



Front Elevation

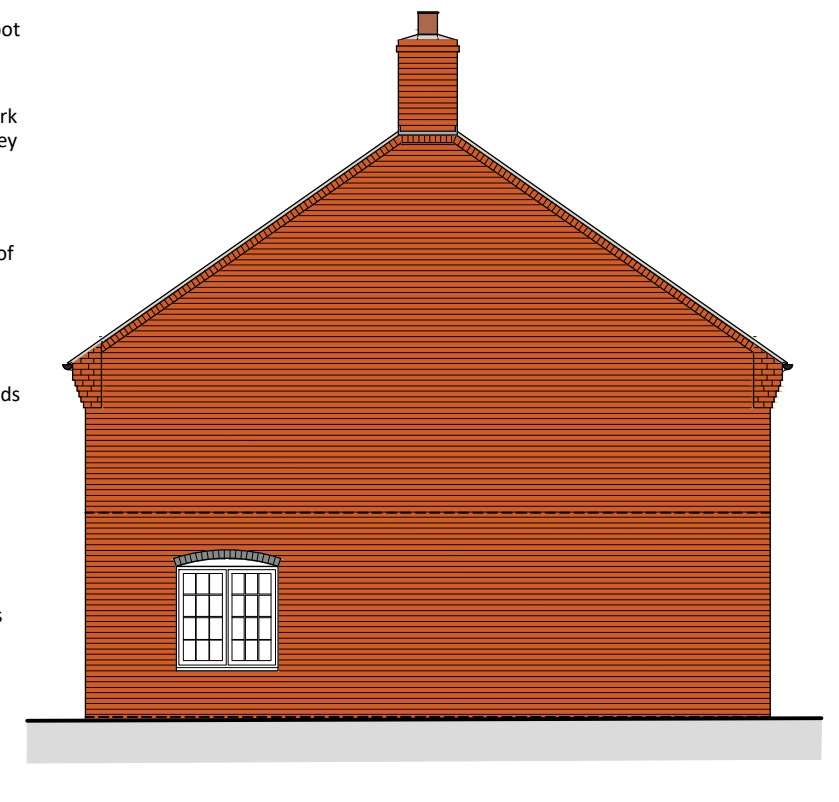

Side 1 Elevation

 

## Welborne - Chesterfield

Drawing No. 140-141-P-002- Front and Side Elevations - Rev -  
Scale 1:100 at A3 - November 2025