




CG FRY & SON
B U I L D E R S

DEVELOPMENT ~ PARTNERSHIP HOUSING ~ CONTRACTING


C G Fry & Son Ltd. Litton Cheney Dorchester Dorset DT2 9AS
Tel: 01308 482000 www.cgfry.co.uk

WELBORNE

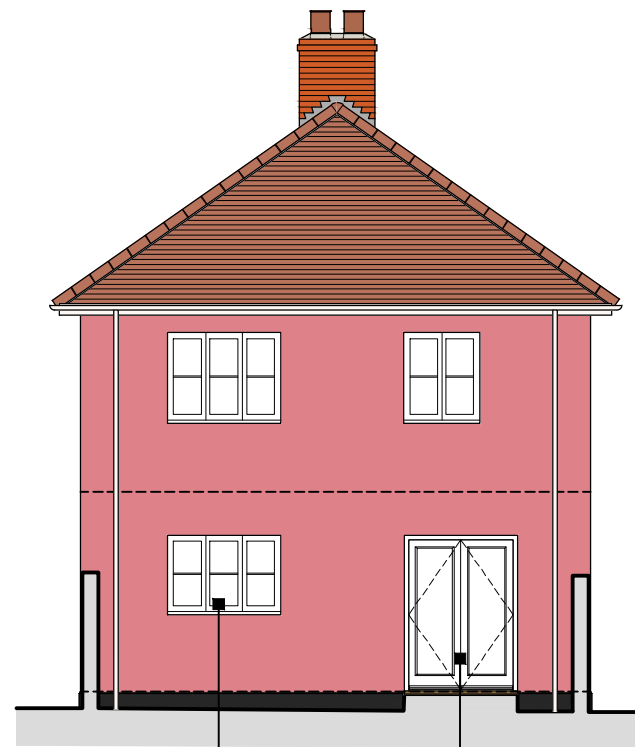


UPVC
Windows
Rear Elevation

UPVC
Door

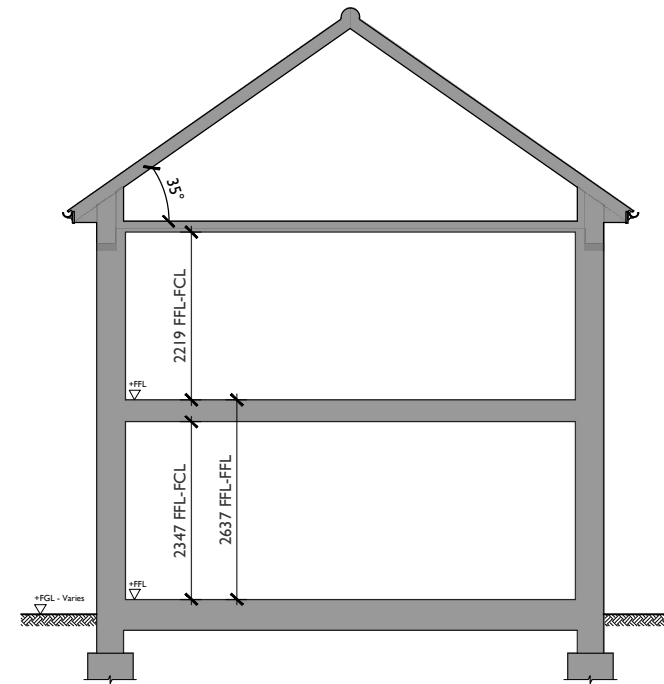

Section S3.1-Plot 168
Truss Type E-35°

 

Welborne - Chesterfield

Drawing No. 168-P-003- Rear Elevation and Section - Rev -
Scale 1:100 at A3 - November 2025