

Materials

Roof: Double Roman tile at 35° pitch

Walls: Oak post and Red Brickwork

Rainwater goods: Black UPVC





CG FRY & SON
B U I L D E R S

DEVELOPMENT ~ PARTNERSHIP HOUSING ~ CONTRACTING


C G Fry & Son Ltd. Litton Cheney Dorchester Dorset DT2 9AS

Tel: 01308 482000 www.cgfray.co.uk


WELBORNE

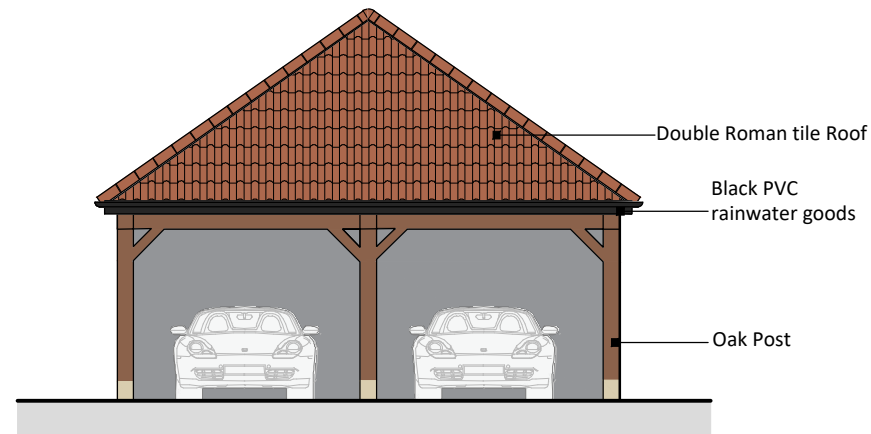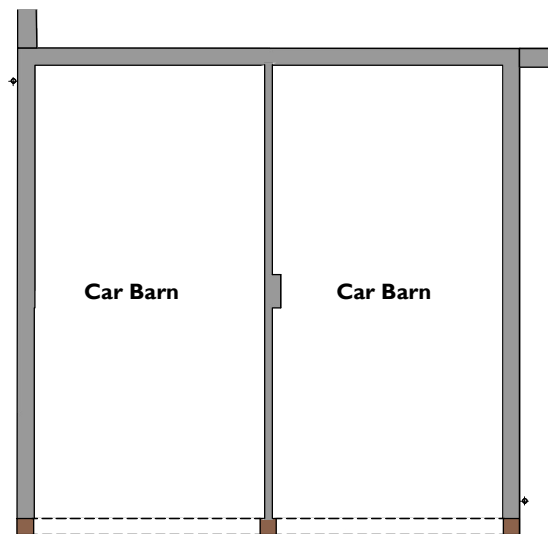


Front Elevation

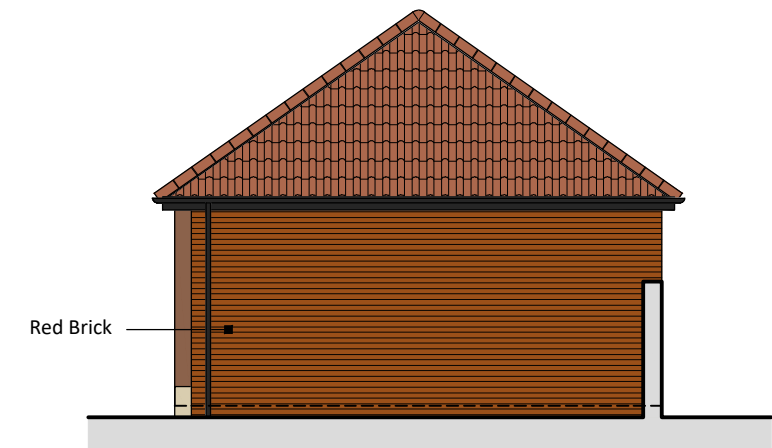


Side 1 Elevation

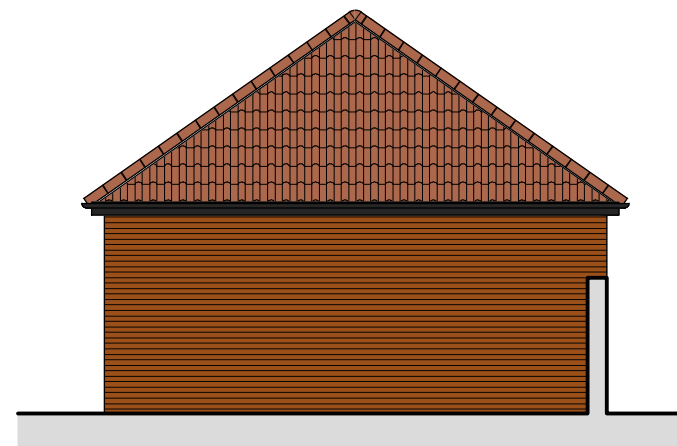

Rear Elevation

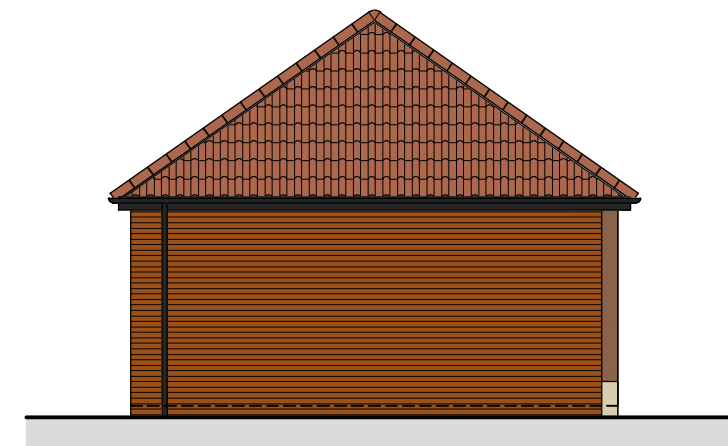

Side 2 Elevation

 

Welborne - Chesterfield
Drawing No. GP-035 - Plots 183-184 - Rev -
Scale 1:100 at A3 - December 2025