





West (Front) Elevation - As Existing





East (Rear) Elevation - As Existing

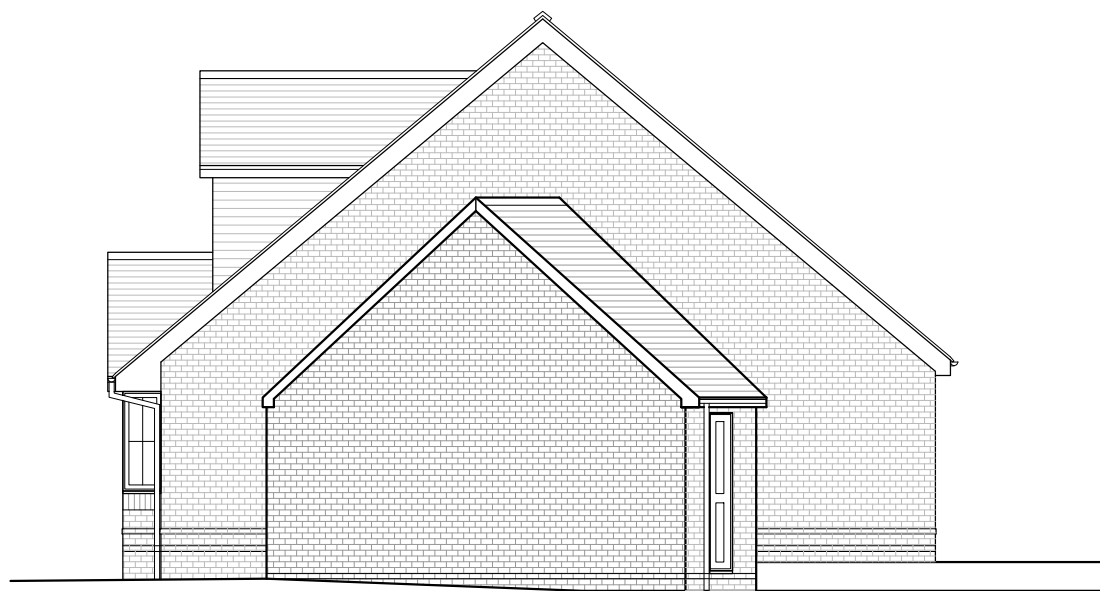

South (Side) Elevation - As Existing

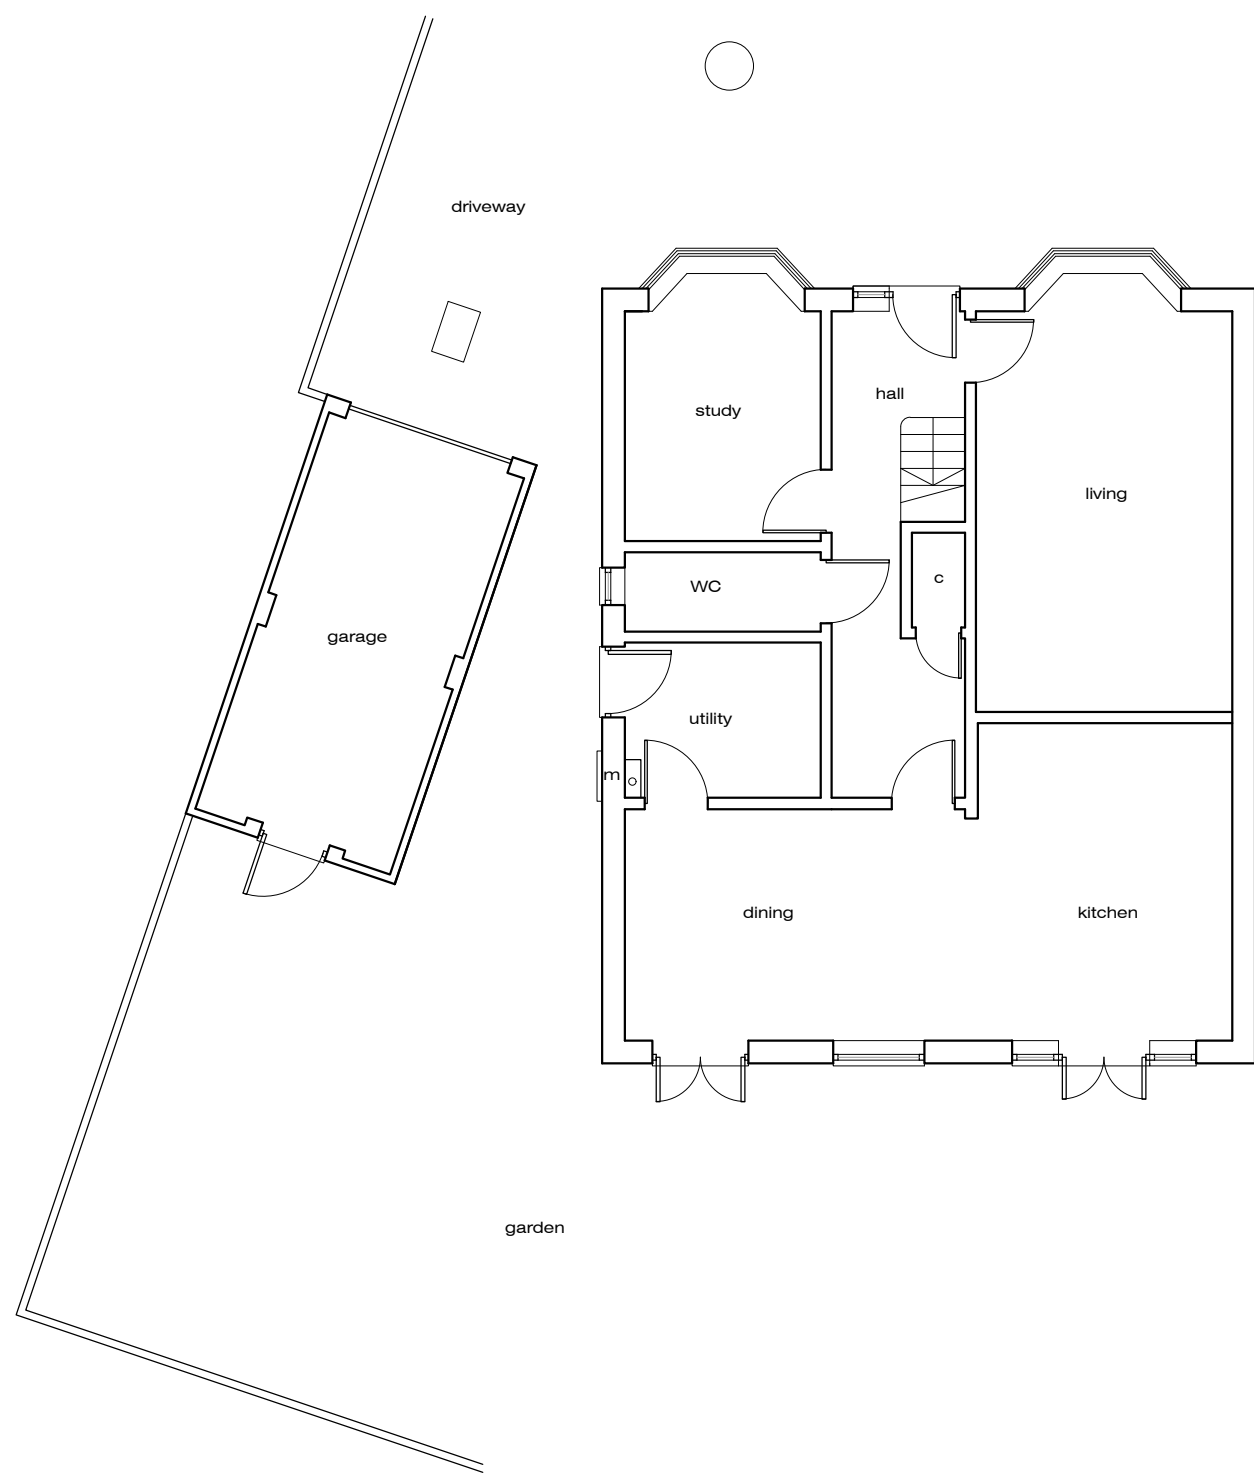

Ground Floor Plan - As Existing

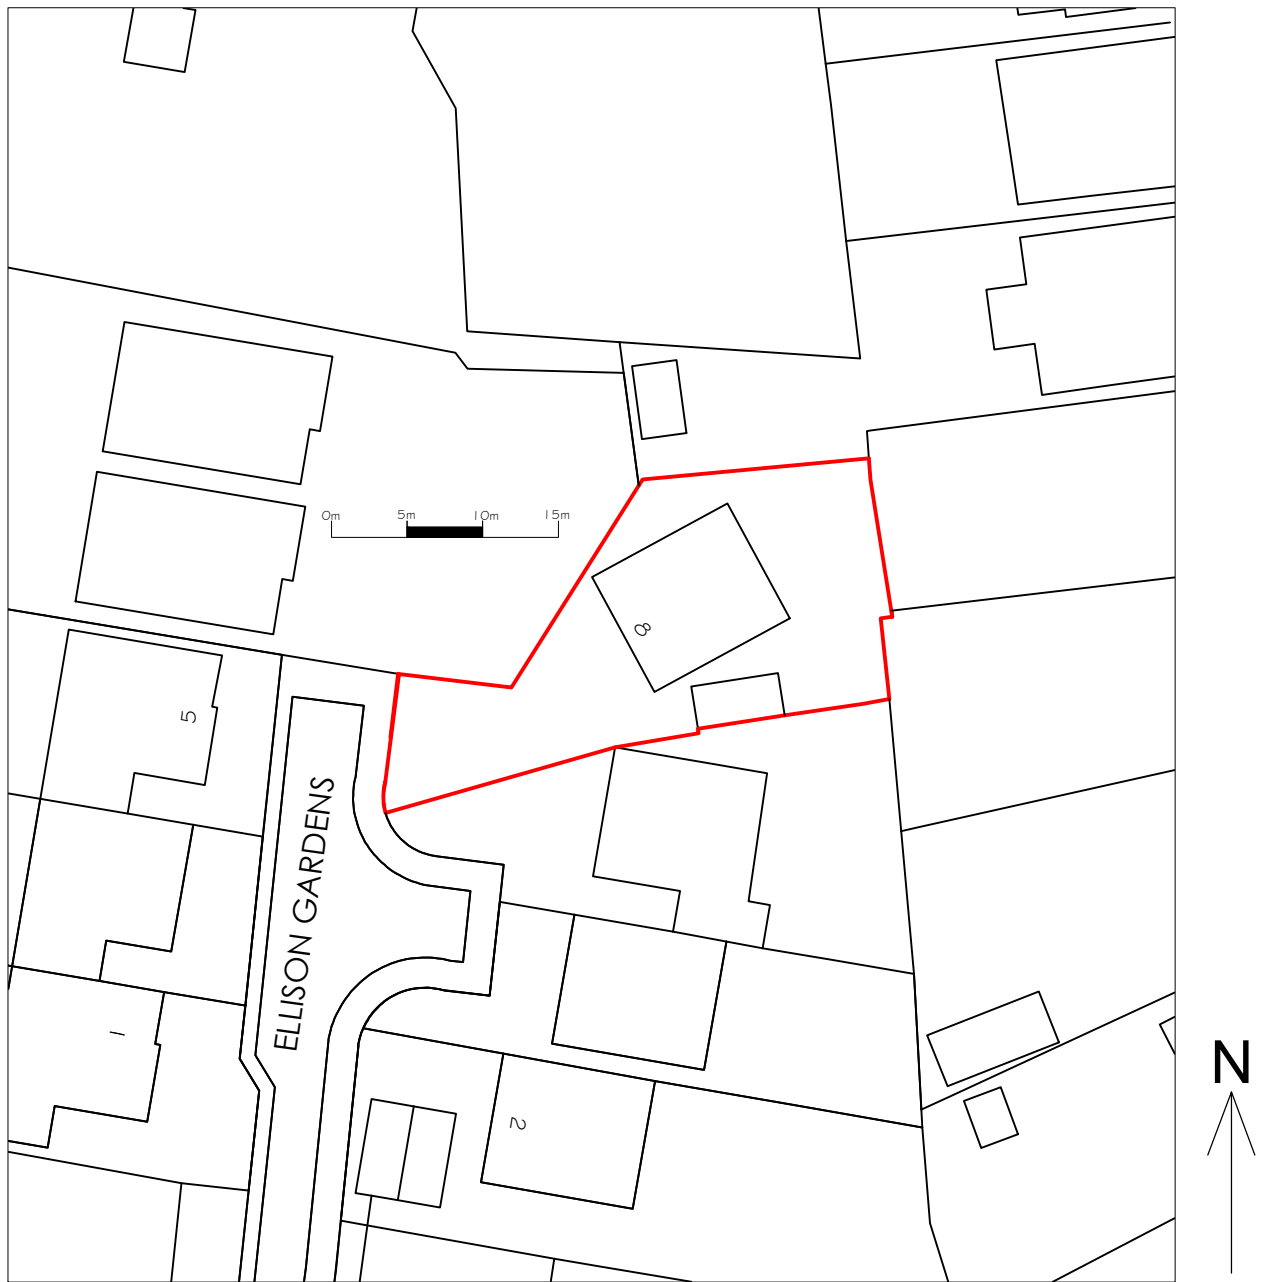 

Block Plan - As Existing 1:500

-	Issued for Planning Application	NJ	12-08-26
Rev.		By	Date
Wildern Architecture Ltd The Hawthorns, 105 Dibles Road, Warsash, Southampton, SO31 9JL 07920 260758 Project 8 Ellisson Gardens, Fareham, PO14 1RQ Client Mr and Mrs B Bond			
Title Plans & Elevations - As Existing			
Date	Aug 26	Drawn By	NJ
Job No.	Drawing No.	Scale	Revision
W26-003	001	1:100 /500@A1	-