

Materials

Roof: Slate tile at 35° pitch

Walls: Oak post with Red brickwork

Rainwater goods: Black UPVC

Garage Doors: CGF Fascia





CG FRY & SON
B U I L D E R S

DEVELOPMENT ~ PARTNERSHIP HOUSING ~ CONTRACTING


C G Fry & Son Ltd. Litton Cheney Dorchester Dorset DT2 9AS

Tel: 01308 482000 www.cgfry.co.uk


WELBORNE

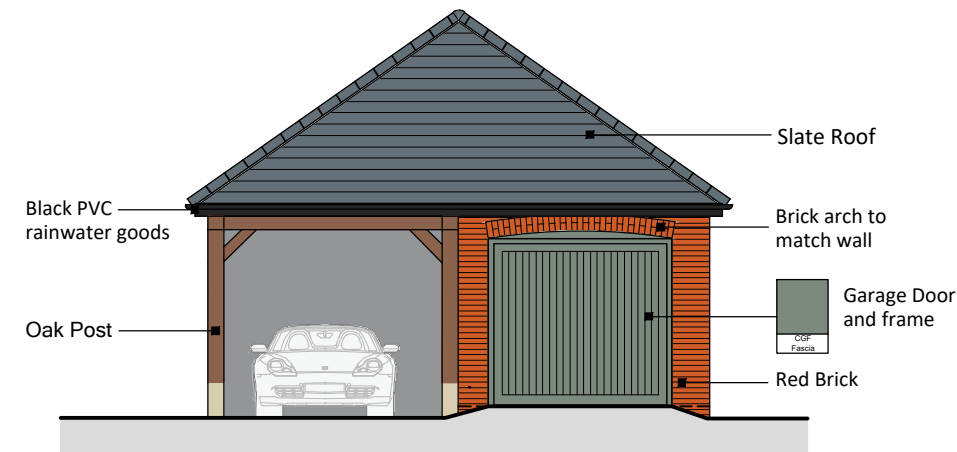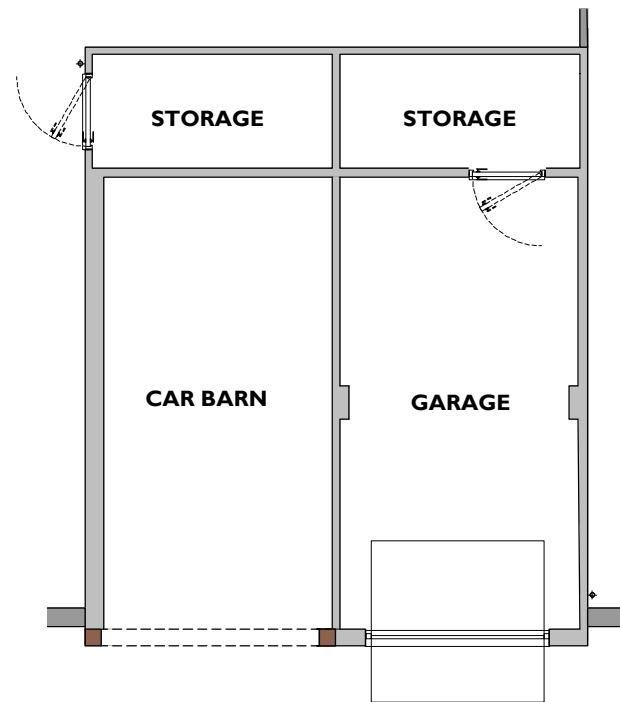


Front Elevation

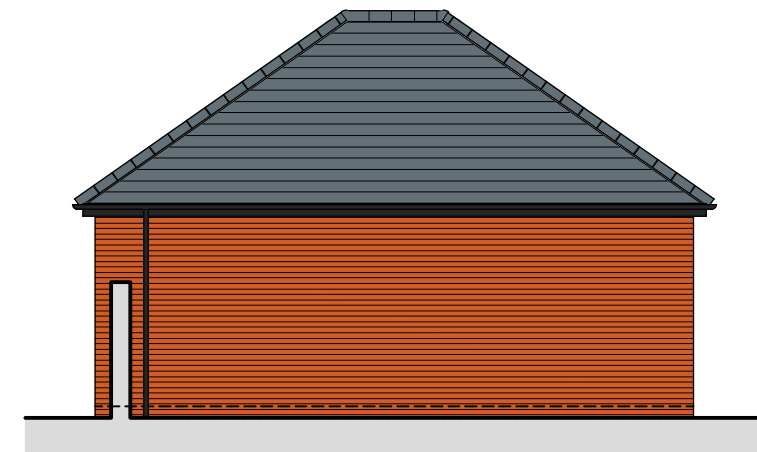


Side 1 Elevation

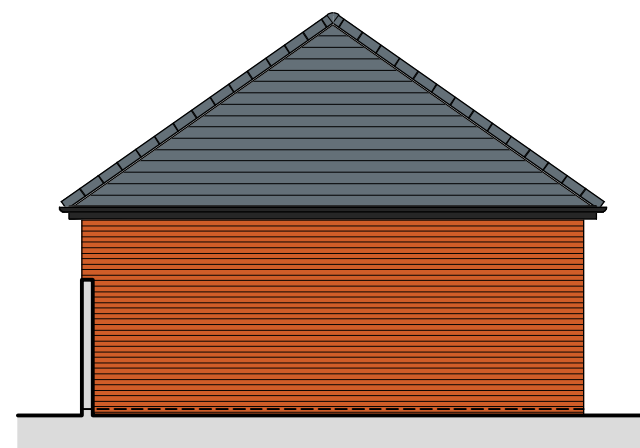

Rear Elevation

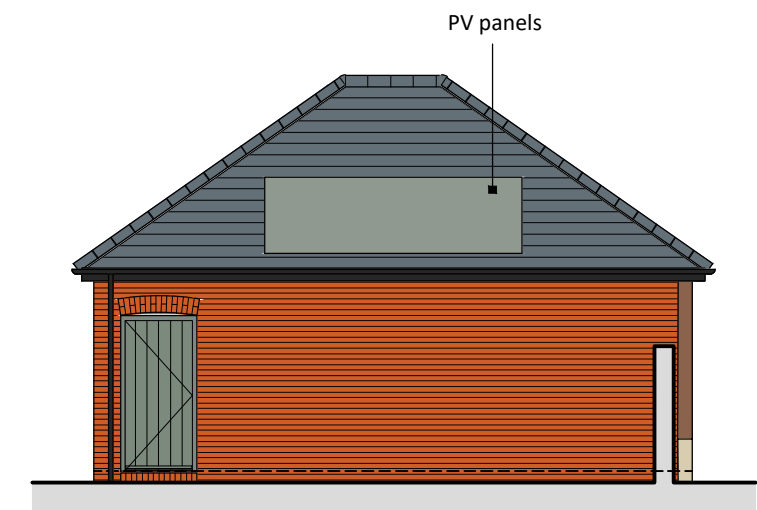

Side 2 Elevation

 

Welborne - Chesterfield

Drawing No. GP-018 - Plot 139 - Rev -
Scale 1:100 at A3 - December 2025