





CG FRY & SON
BUILDERS

DEVELOPMENT ~ PARTNERSHIP HOUSING ~ CONTRACTING
C G Fry & Son Ltd. Litton Cheney Dorchester Dorset DT2 9AS
Tel: 01308 482000 www.cgfry.co.uk

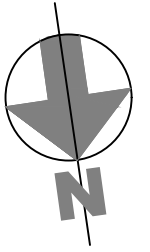

WELBORNE

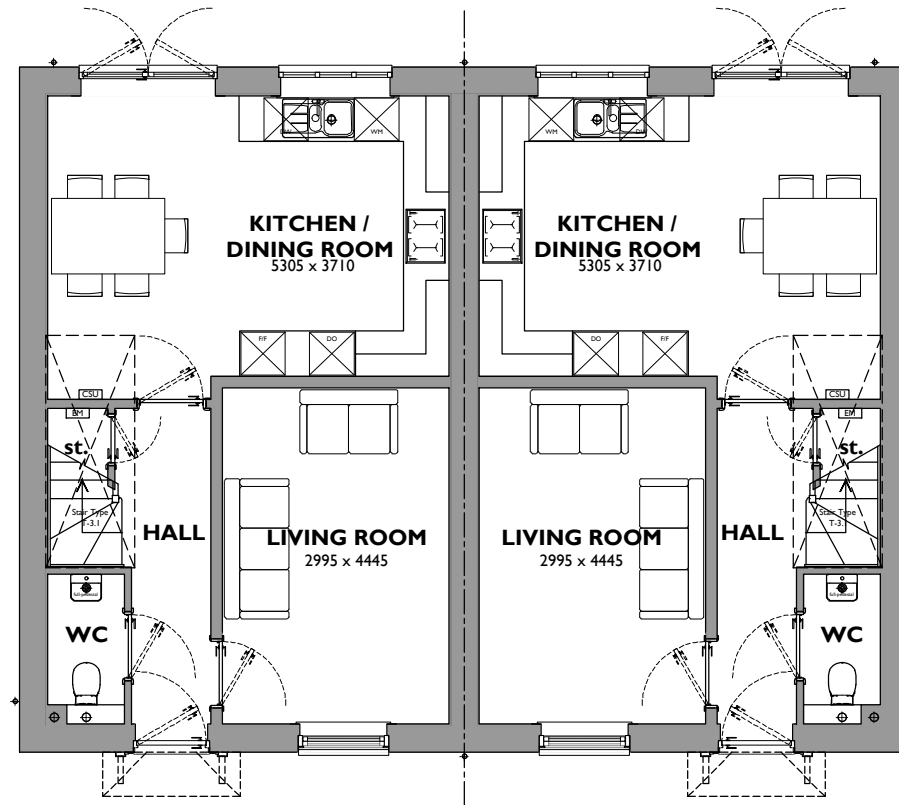


GROUND FLOOR

124
3-88 - 3Bed
Ground Floor = 44m²
First Floor = 44m²
TOTAL = 88m²

GROUND FLOOR

125
3-88-H - 3Bed
Ground Floor = 44m²
First Floor = 44m²
TOTAL = 88m²

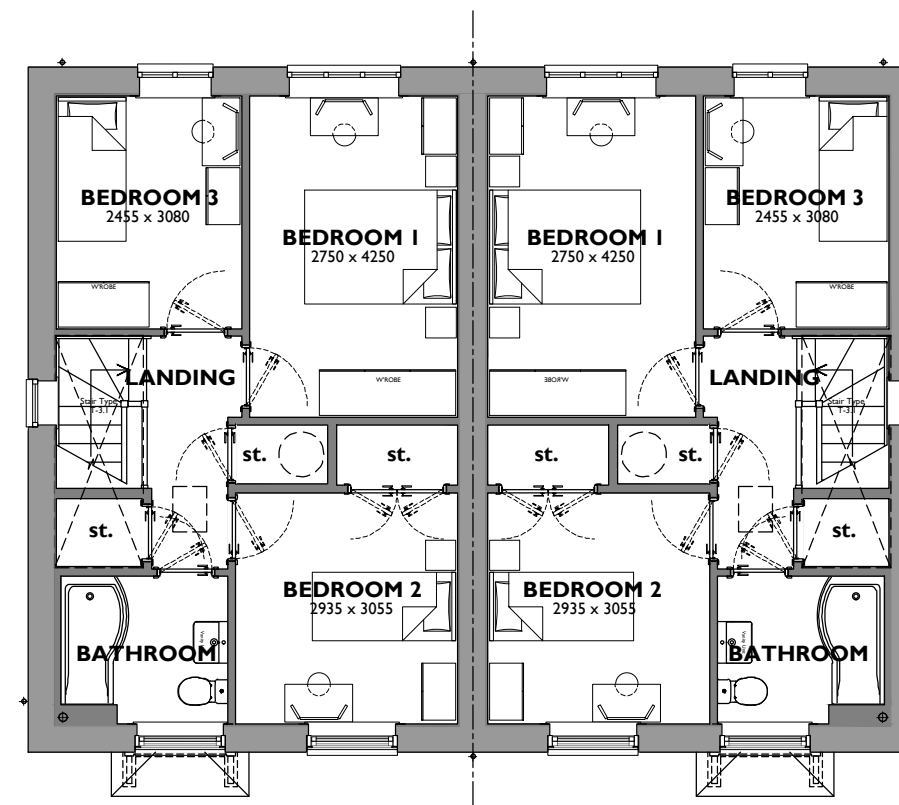


FIRST FLOOR

124

FIRST FLOOR

125

 

Welborne - Chesterfield

Drawing No. 124-125-P-001 - Ground and First Floor Plans - Rev -
Scale 1:100 at A3 - November 2025