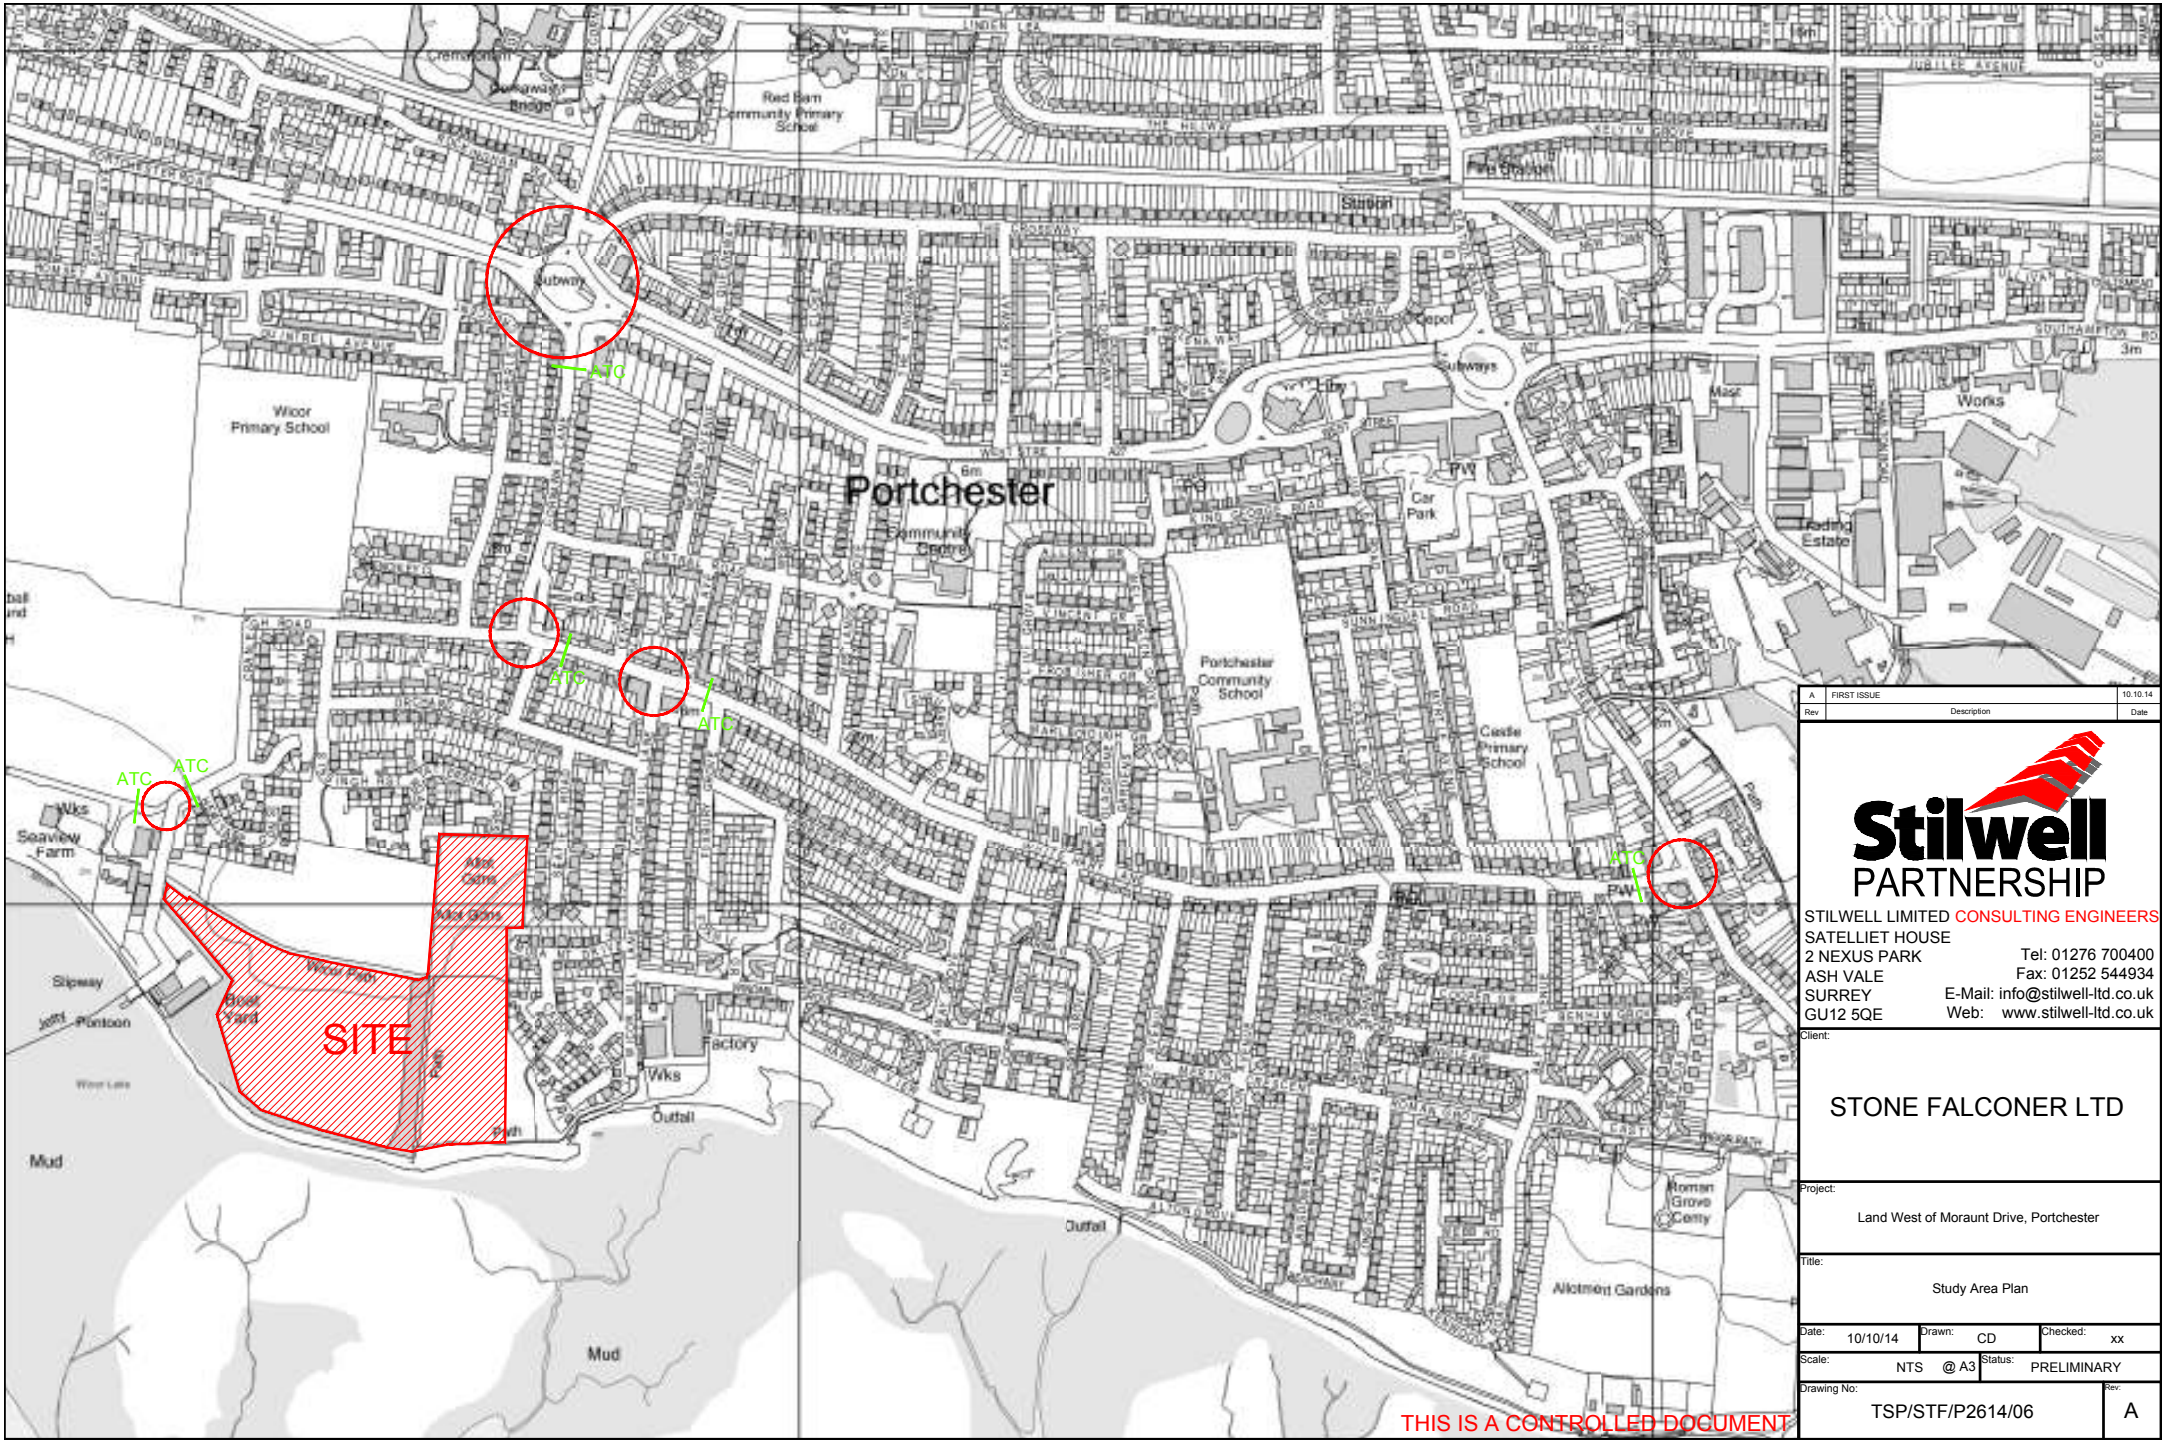

Rev	Description	Date
A	FIRST ISSUE	10.10.14

Stilwell PARTNERSHIP
STILWELL LIMITED CONSULTING ENGINEERS
SATELLIET HOUSE
2 NEXUS PARK
ASH VALE
SURREY
GU12 5QE
Tel: 01276 700400
Fax: 01252 544934
E-Mail: info@stilwell-ltd.co.uk
Web: www.stilwell-ltd.co.uk

Client: STONE FALCONER LTD

Project: Land West of Moraunt Drive, Portchester

Title: Study Area Plan

Date	Drawn	Checked
10/10/14	CD	xx

Scale	Status
NTS @ A3	PRELIMINARY

Drawing No: TSP/STF/P2614/06 Rev: A