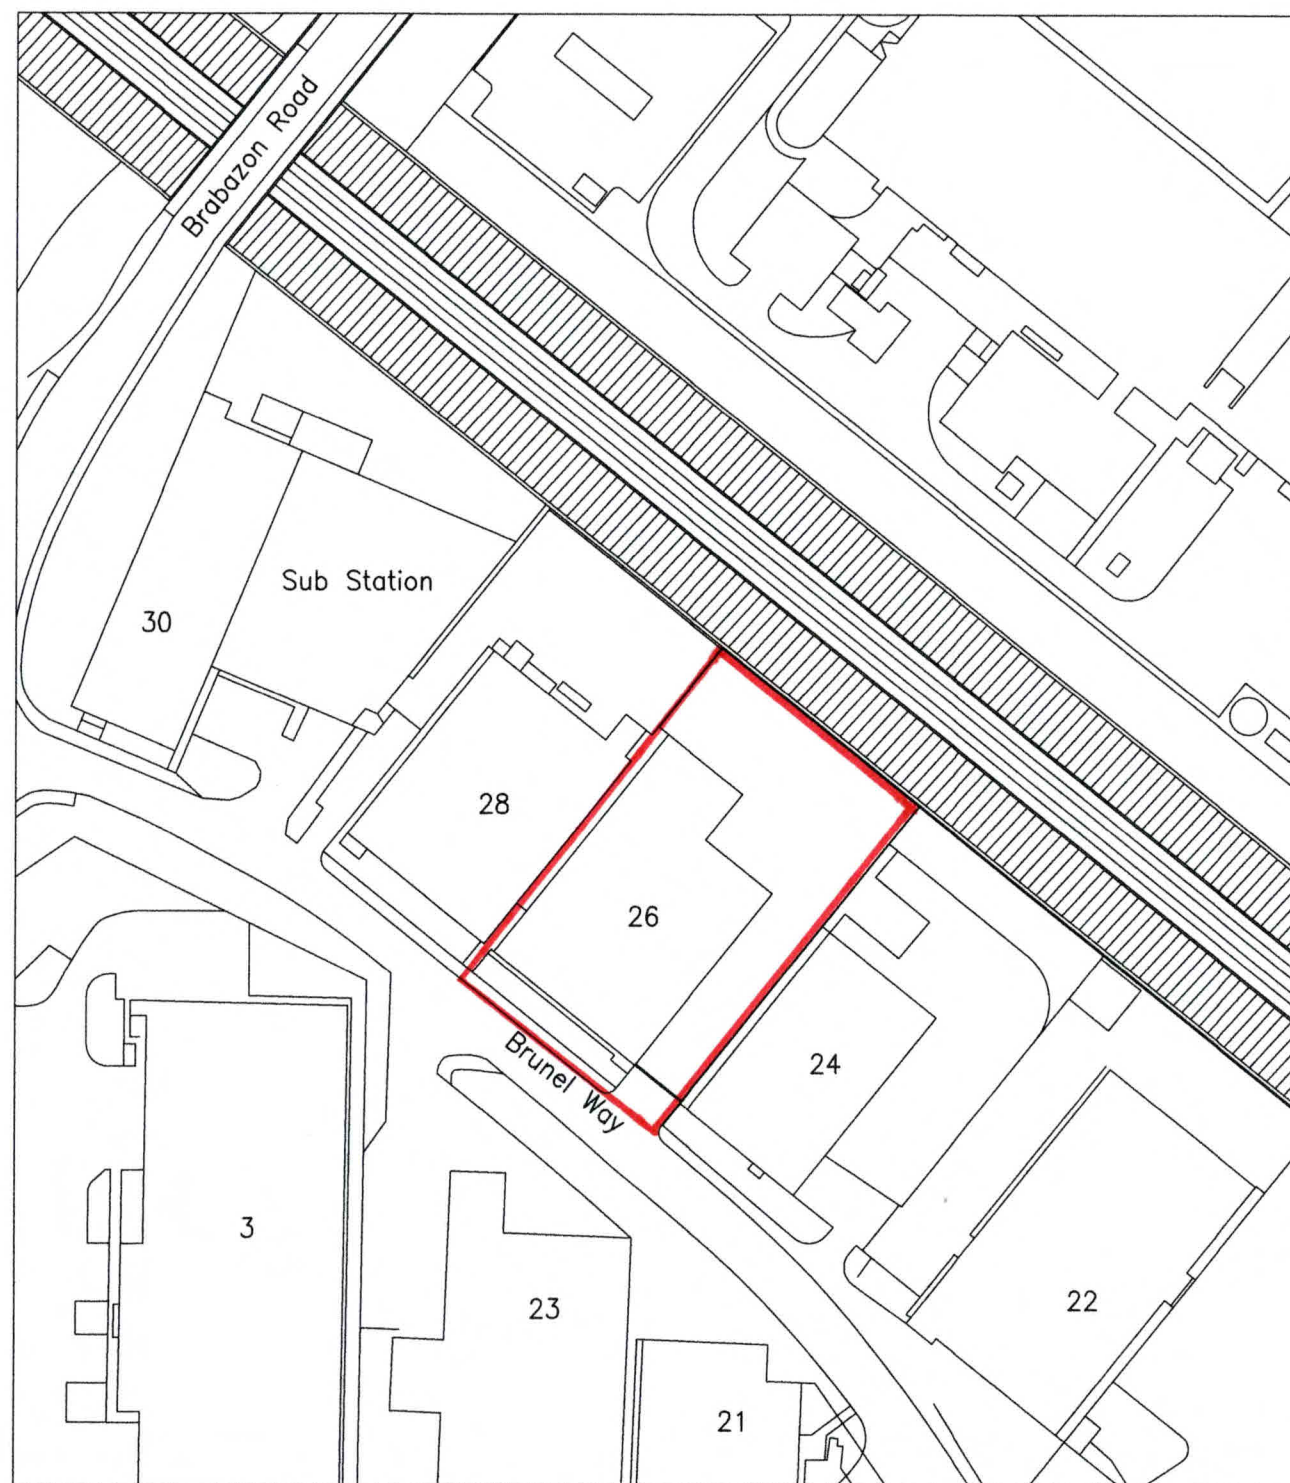


SITE LOCATION PLAN - 26, BRUNEL WAY, FAREHAM

-	05/8/26	Planning Issue	D.G.I.	D.G.I.
REV	DATE	REVISION DESCRIPTION	BY	CHK'D
DENNIS G IREMONGER I. Eng. IMI Struct.E Tel: 077 29 35 69 76. e-mail: den@maketime4it.com				
Project REDSTAR FOOD SERVICE LTD. 26, BRUNEL WAY, FAREHAM PO15 5SD			Project no. 2514-RS-01	
Drwg. Title Site Location Plan			Drwg. no. 01	Revi -
			Scale @ A3 1:1250	