
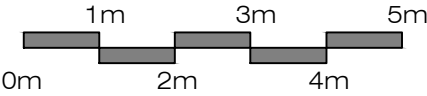
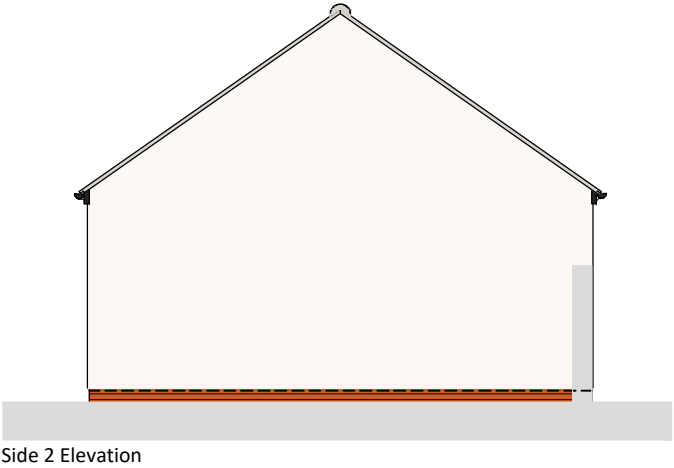
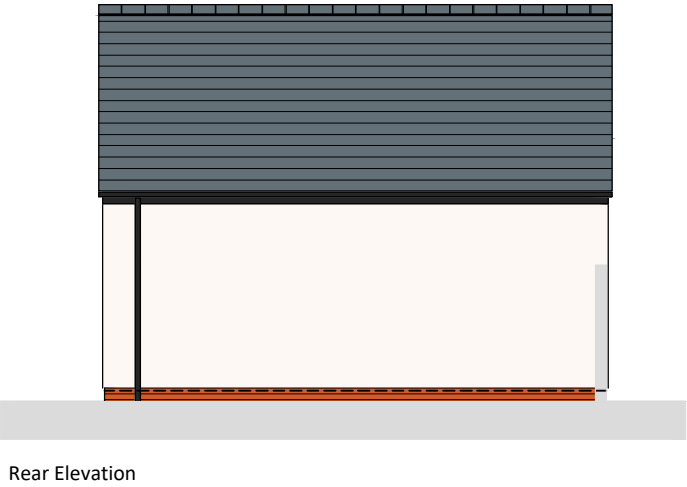
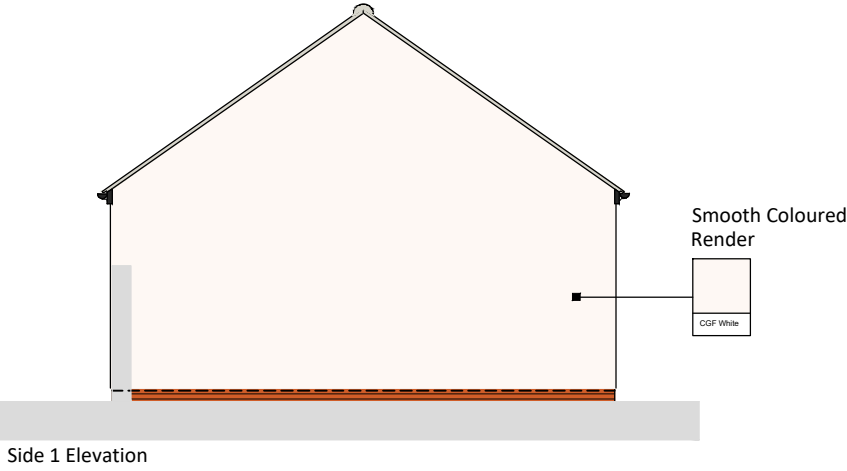


Materials
Roof: Slate Tile at 35° pitch
Walls: Painted Smooth Render (CGF Dolly Blue)
with projecting Red brick plinth
Rainwater goods: Black UPVC
Garage Doors: CGF Fascia

WELBORNE

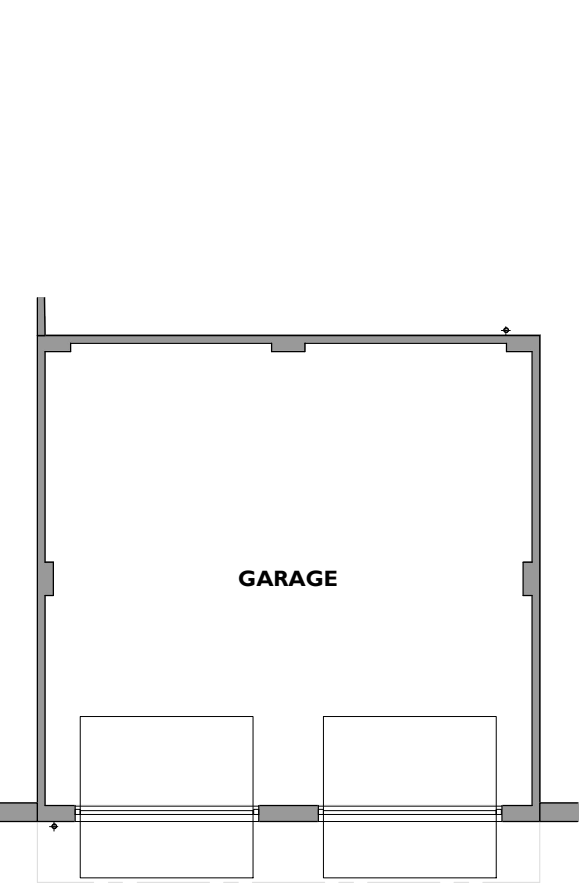

Welborne - Chesterfield
Drawing No. GP-003 - Plot 115 - Rev -
Scale 1:100 at A3 - November 2025